DIRECTIONAL SIGN SCHEDULE

ARROW	NUMBER	MOUNTING TYPE
Directional Left	1	Pole
Directional Right	4	Pole
Directional Straight	3	Pole

SIGNAGE LEGEND

DIRECTIONAL SIGN REF 2-SP1.1 REF 3-SP1.1 — SIGN ARROW DIRECTION L=LEFT R=RIGHT S=STRAIGHT

CANOPY GENERAL NOTES

FABRIC

1. CANOPY FURNISHED BY WALMART, INSTALLED BY G.C.
2. LIGHT FIXTURES TO BE FURNISHED BY VENDOR AND INSTALLED BY G.C.
3. FOOTINGS TO BE INSTALLED BY G.C. AND DESIGNED BY WALMART STRUCTURAL ENGINEER.
4. CANOPY STEEL TO BE PREFINISHED TO MATCH P126 BY VENDOR, UNLESS NOTED OTHERWISE.
5. ELECTRICAL FOR LIGHTS BY G.C.

SIGNAGE NOTES

1. REF SP1.1 FOR POLE DETAILS AND SIGNAGE DETAILS

SIGNAGE GENERAL NOTES

1. CANOPY AND BUILDING SIGNAGE FURNISHED BY WALMART, INSTALLED BY OTHERS. SITE DIRECTIONAL PLACARDS FURNISHED BY WALMART, INSTALLED BY G.C.; POLE FURNISHED AND INSTALLED BY G.C. PAVEMENT PAINT FURNISHED AND INSTALLED BY G.C.
2. GENERAL CONTRACTOR RESPONSIBILITIES:
   - A. REMOVE EXISTING BUILDING SIGNAGE AS INDICATED.
   - B. BY END OF FIRST WEEK OF CONSTRUCTION, REVIEW EXISTING CONSTRUCTION WHERE SIGN(S) WILL BE INSTALLED. IF EXISTING CONDITIONS DO NOT MATCH SIGN ATTACHMENT DETAILS SHOWN, REQUEST APPROVAL FROM CONSTRUCTION MANAGER TO SUBMIT RFI IN ACCORDANCE WITH SECTION 01255. NOTE DIFFERENCES IN CONSTRUCTION, INCLUDING DIMENSIONS, AND INCLUDE PHOTOGRAPHS FOR CLARIFICATION.
   - C. PROVIDE JUNCTION BOXES AND CIRCUITRY TO NEW "Pickup" AND "spark" SIGNAGE.
   - D. VERIFY VOLTAGE AT CIRCUITS FEEDING LIGHTED SIGNAGE. REFER TO ELECTRICAL.
   - E. MAKE FINAL TERMINATIONS ON LIGHTED SIGNAGE.
   - F. INSTALL CHECK-IN KIOSKS & COORDINATE W/ VENDOR.
   - G. FOR SPECIAL PROJECTS, WHEN REQUIRED BY AHJ, G.C. IS RESPONSIBLE TO ACQUIRE SEPARATE PERMIT(S) FOR INSTALLATION OF SITE SIGNS. FOR REM PROJECTS, FOLLOW REM SIGN STANDARDS FOR PERMITS AND INSTALLATION.
   - H. ALL SIGN PLACARDS FURNISHED BY WALMART AND INSTALLED BY GENERAL CONTRACTOR. ALL PAINT FOR PAVEMENT MARKINGS ARE SUPPLIED AND PAINTED BY THE GENERAL CONTRACTOR.
3. SIGNAGE CONTRACTOR RESPONSIBILITIES:
   - A. FURNISH SPECIFIED CONDUIT FOR LIGHTED SIGNAGE.
   - B. MAKE REQUIRED EXTERIOR WALL PENETRATIONS, INSTALL CONDUIT, AND SEAL PENETRATIONS PER SPECIFICATION SECTION 07900.
   - C. INSTALL SIGNAGE PER DETAILS ON THIS SHEET.

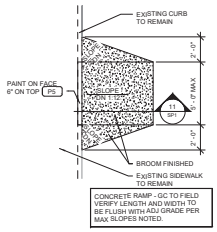

10 CURB RAMP PLAN
1/4" = 1'-0"

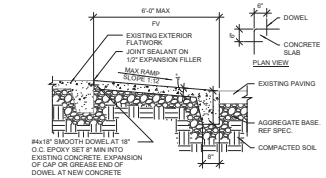

11 CURB RAMP SECTION
1/2" = 1'-0"

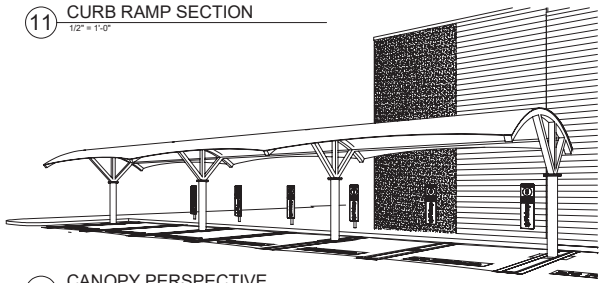

9 CANOPY PERSPECTIVE

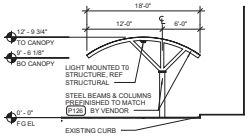

6 CANOPY SIDE ELEVATION
1/8" = 1'-0"

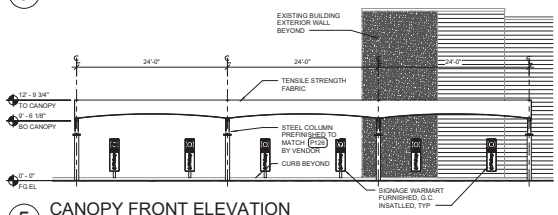

5 CANOPY FRONT ELEVATION
1/8" = 1'-0"

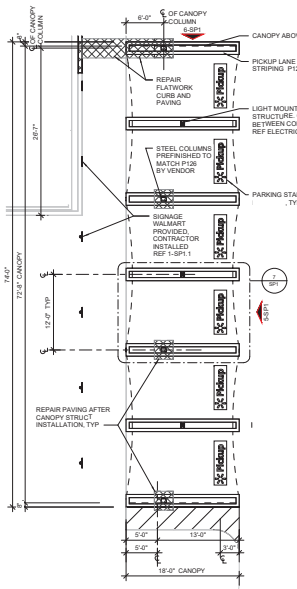

CANOPY SITE PLAN
TENSILE STRENGTH CURVED FABRIC
4 1/8" = 1'-0"

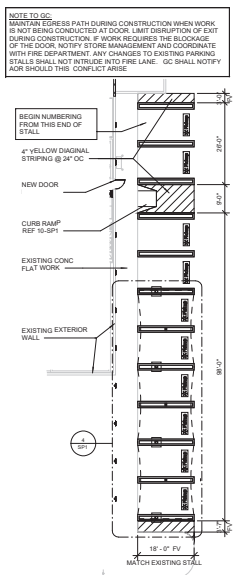

3 ENLARGED SITE PLAN
1/16" = 1'-0"

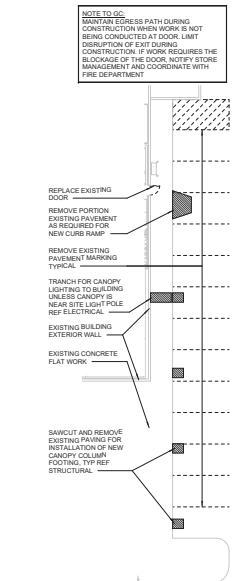

2 ENLARGED SITE DEMO PLAN
1/16" = 1'-0"

8 PICKUP PAVEMENT MARKING
1/2" = 1'-0"

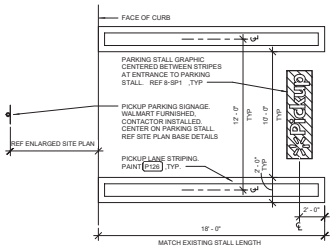

7 PICKUP PARKING STALL DETAIL
1/4" = 1'-0"

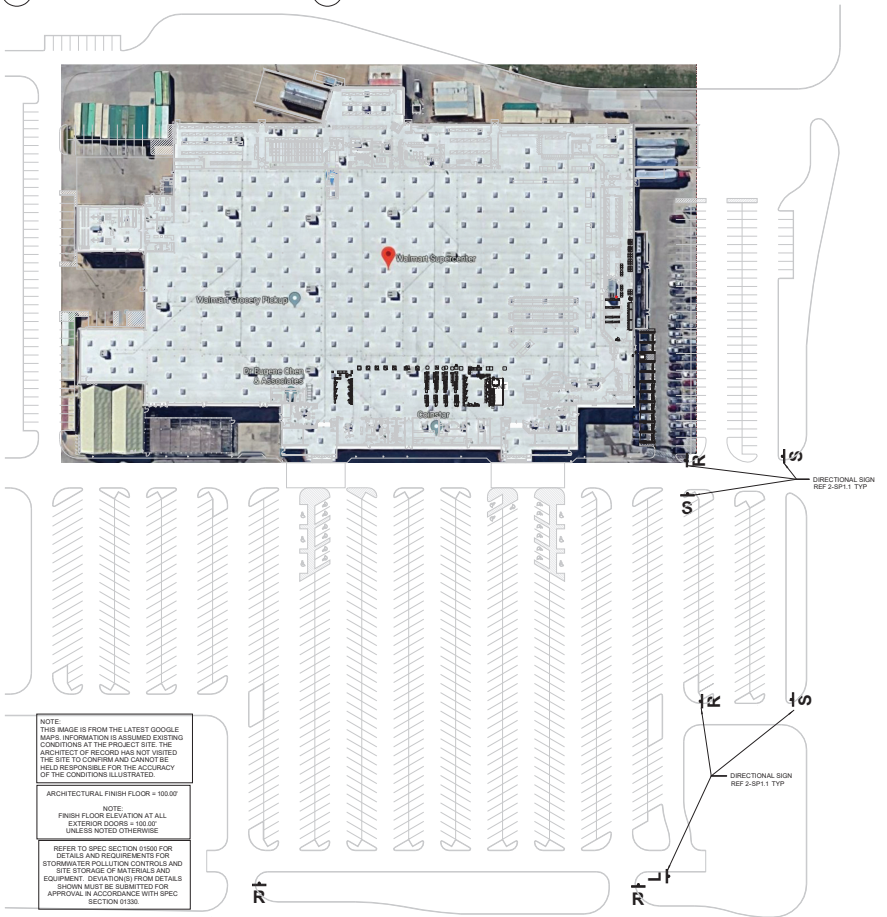

1 SITE PLAN
1" = 60'-0"

RAYMOND HARRIS & ASSOCIATES Architects
Suite 222
211 N. Record Street, Suite 222
Dallas, Texas 75202
Tel (214) 748-0808

© COPYRIGHT
THIS DRAWING AND THE PROPRIETARY DESIGNS INCORPORATED HEREIN, AS AN INSTRUMENT OF SERVICE, IS AND SHALL REMAIN THE PROPERTY OF RAYMOND HARRIS & ASSOCIATES. ALL RIGHTS RESERVED. THIS DRAWING IS NOT TO BE USED FOR ANY PROJECTS OTHER THAN THE ONE FOR WHICH IT WAS SPECIFICALLY PREPARED AND PUBLISHED. ANY UNAUTHORIZED USE, REPRODUCTION OR DISCLOSURE OF THE DRAWING OR PORTIONS THEREOF IS PROHIBITED AND WILL BE ENFORCED BY LEGAL ACTION.

FOR PERMIT & BIDDING

CONSULTANTS

Walmart
GRAND PRAIRIE, TEXAS
STORE NO.: 0896 | 7/19/18 | PROTO.
JOB NUMBER: | 2/28

ISSUE BLOCK

CHECKED BY:	TTH
DRAWN BY:	HCL
PROTO CYCLE:	01/03/18
DOCUMENT DATE:	02/02/18

NOT FOR CONSTRUCTION

SITE PLAN AND DEMOLITION SITE PLAN

SHEET: SP1