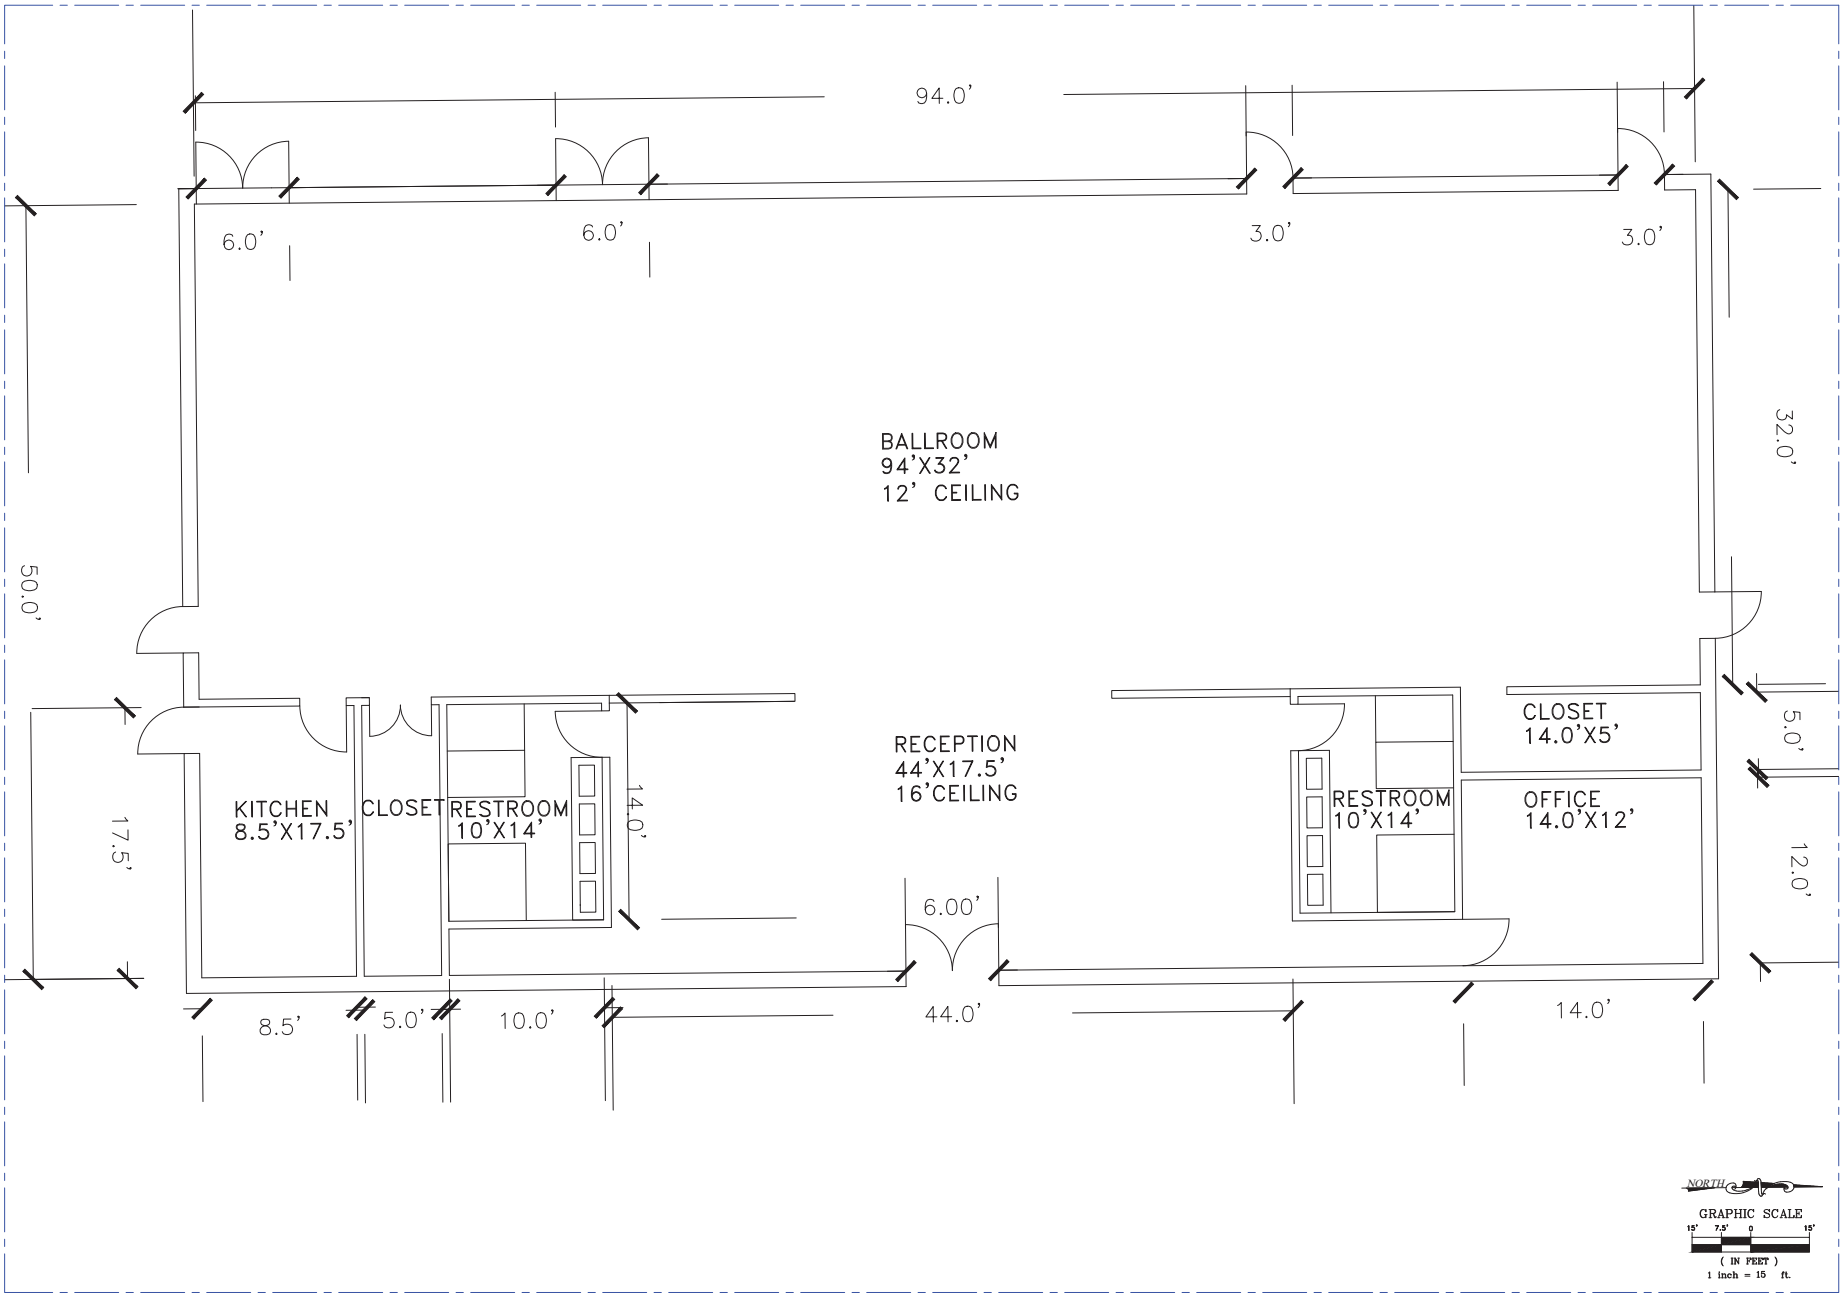

BC
BEAR CONSTRUCTION

2809 McPherson Lane
Flower Mound, Texas 75022
Contact: Victor Hugo Reyes
Phone: (469)231-8625
Email:victorreyes12345@yahoo.com

EXIBITION ZONE

MULTIPURPOSE EVENTS CENTER
521, 529 E. JEFFERSON AVENUE
GRAND PRAIRIE, TEXAS

NO.	DATE	REVISIONS
DESIGNED	V.H.R	DATE
DRAWN	V.H.R	CHECKED
		V.H.R
		04.22.18

CASE:
Z180504/S180504

MULTIPURPOSE
EVENTS CENTER

PROJECT NO. 2017-1

SHEET NO. A-1