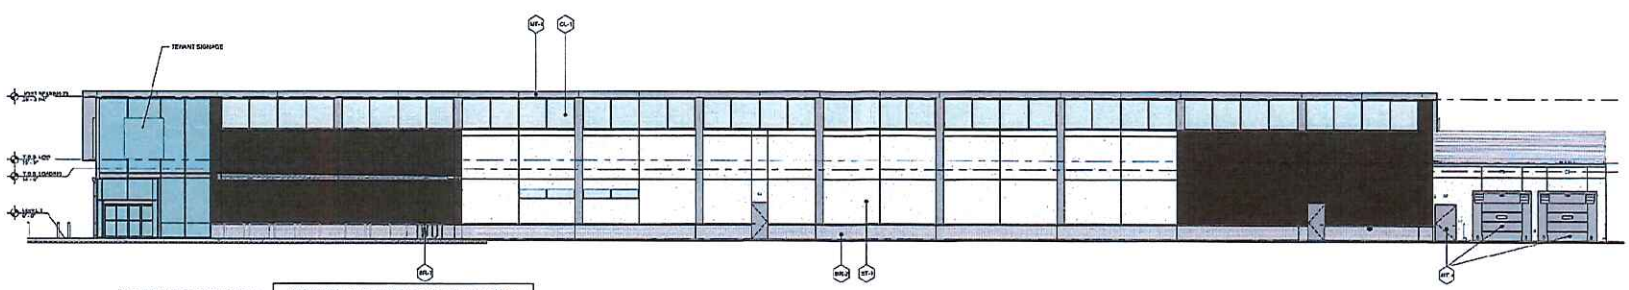

SOUTH ELEVATION

MATERIAL PERCENTAGE CALCULATIONS		
TOTAL SURFACE AREA SQ.FT	5,489 SQ. FT.	
BRICK	2,609 SQ. FT.	47.53%
STUCCO	2,880 SQ. FT.	52.47%

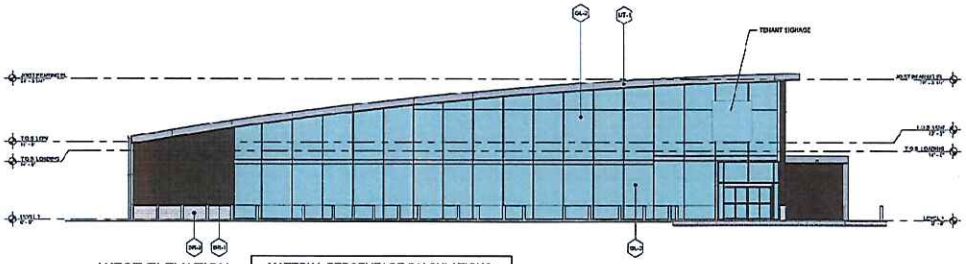

WEST ELEVATION

MATERIAL PERCENTAGE CALCULATIONS		
TOTAL SURFACE AREA SQ.FT	360 SQ. FT.	
BRICK	360 SQ. FT.	100.00%

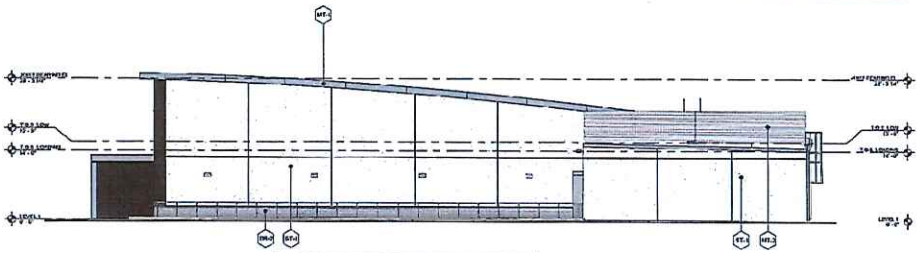

EAST ELEVATION

MATERIAL PERCENTAGE CALCULATIONS		
TOTAL SURFACE AREA SQ.FT	2,803 SQ. FT.	
BRICK	234 SQ. FT.	8.35%
STUCCO	2,569 SQ. FT.	91.65%

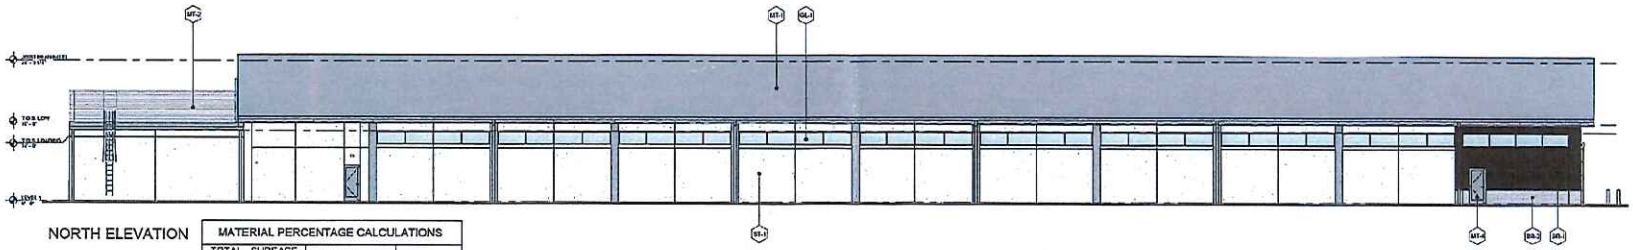

NORTH ELEVATION

MATERIAL PERCENTAGE CALCULATIONS		
TOTAL SURFACE AREA SQ.FT	3,974 SQ. FT.	
BRICK	306 SQ. FT.	7.70%
STUCCO	3,668 SQ. FT.	92.30%

Received

MAR 21 2017

Planning Dept.

callaway architecture

GROCERY STORE - EXTERIOR ELEVATIONS

KIMLEY-HORN

PROTOTYPE-RIGHT LOADING DOCK

SCALE: 3/32"=1'-0"