EXTERIOR FINISH SCHEDULE (REF SHEET A-1.1 FOR INTERIOR FINISH SCHEDULE)

	NO:	DESCRIPTION	MATERIAL TYPE	COATS	COLOR INFORMATION
	#	(EXTERIOR FINISH SYMBOL)			
BUILDING EXTERIOR	1	METAL WALL PANELS	VP-VEE RIB PANEL NUCOR-ACCENT PANEL MID-WEST-PBA PANEL	PRE-FINISHED	MID-WEST COLOR "SADDLE TAN" VP COLOR "TAN" NUCOR COLOR - SAGEBRUSH TAN SHERWIN WILLIAMS MATCHING COLOR SW 6122 "CAMELBACK"
	2	CANOPY	FABRIC ON ALUMINUM FRAME	PRE-FINISHED	BY TRIVANTAGE. PRODUCT: NITE-LITE #2603. COLOR RED.
	3	FACE BRICK	MASONRY	PRE-FINISHED	
	4	HM DOORS (EXT FACE), GUTTERS, DOWNSPOUTS, METAL TRIM, PARAPET COPING	METAL BUILDING MANUFACTURER	PRE-FINISHED	MID-WEST COLOR "SADDLE TAN", VP COLOR - "TAN" NUCOR - "SAGEBRUSH TAN" SHERWIN WILLIAMS MATCHING COLOR SW 6122 "CAMELBACK"
	6	STEEL BOLLARDS	EXTERIOR LATEX	2	SHERWIN WILLIAMS MATCHING COLOR SW 4061 "SAFETY RED"
	7	METAL ROOF	STANDING SEAM	PRE-FINISHED	COOL ARCTIC WHITE (PRE-FINISHED) WITH 20YR WEATHER TIGHTNESS WARRANTY

MATERIAL DATA TABLE

FACADE	TOTAL AREA	AREA OF OPENINGS	RESULTANT AREA	PRIMARY MASONRY %	MEETS YES OR NO
NORTH	2,137	65	2,072	100	YES
SOUTH	2,137	158	1,979	100	YES
EAST	1,830	-	1,830	100	YES
WEST	1,830	315	1,515	100	YES

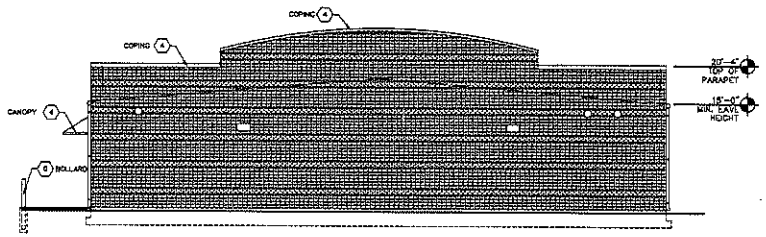

4 EAST (REAR) ELEVATION
1/8" = 1'-0"

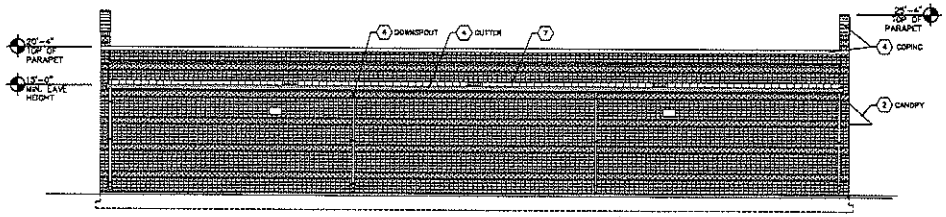

3 NORTH (LEFT) ELEVATION
1/8" = 1'-0"

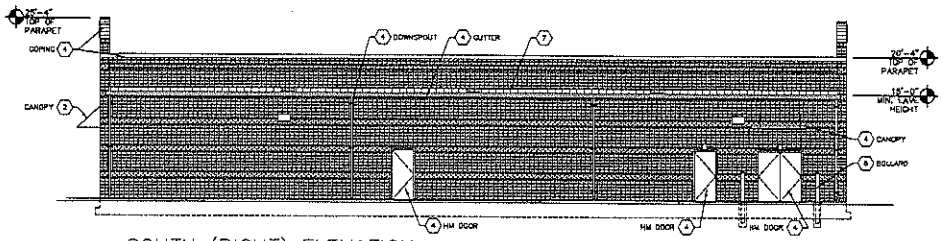

2 SOUTH (RIGHT) ELEVATION
1/8" = 1'-0"

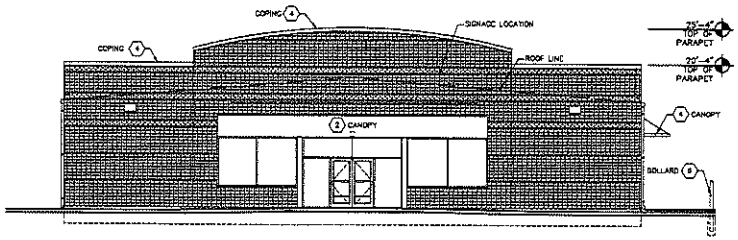

1 WEST (FRONT) ELEVATION
1/8" = 1'-0"

pb2 architecture + engineering

STIPULATION FOR REUSE

FAMILY DOLLAR STORE

GRAND PRAIRIE, TEXAS

JOB NUMBER: 2016.1058

ISSUE BLOCK

CHECKED BY:
DRAWN BY: SWB
PROJ CYCLE: 2016-01
DOCUMENT DATE:

NOT FOR CONSTRUCTION

EXTERIOR ELEVATIONS

SHEET: ELEV

PRINTED: 10/31/2016 1:33 PM BY: Brian Woody LAST SAVED: 10/31/2016 1:31 PM BY: BrianWoody
q:\family dollar\2016.1058 grand prairie tx - mas\admin\prelim elevations\10.31.16 grand prairie, tx - elev.dwg