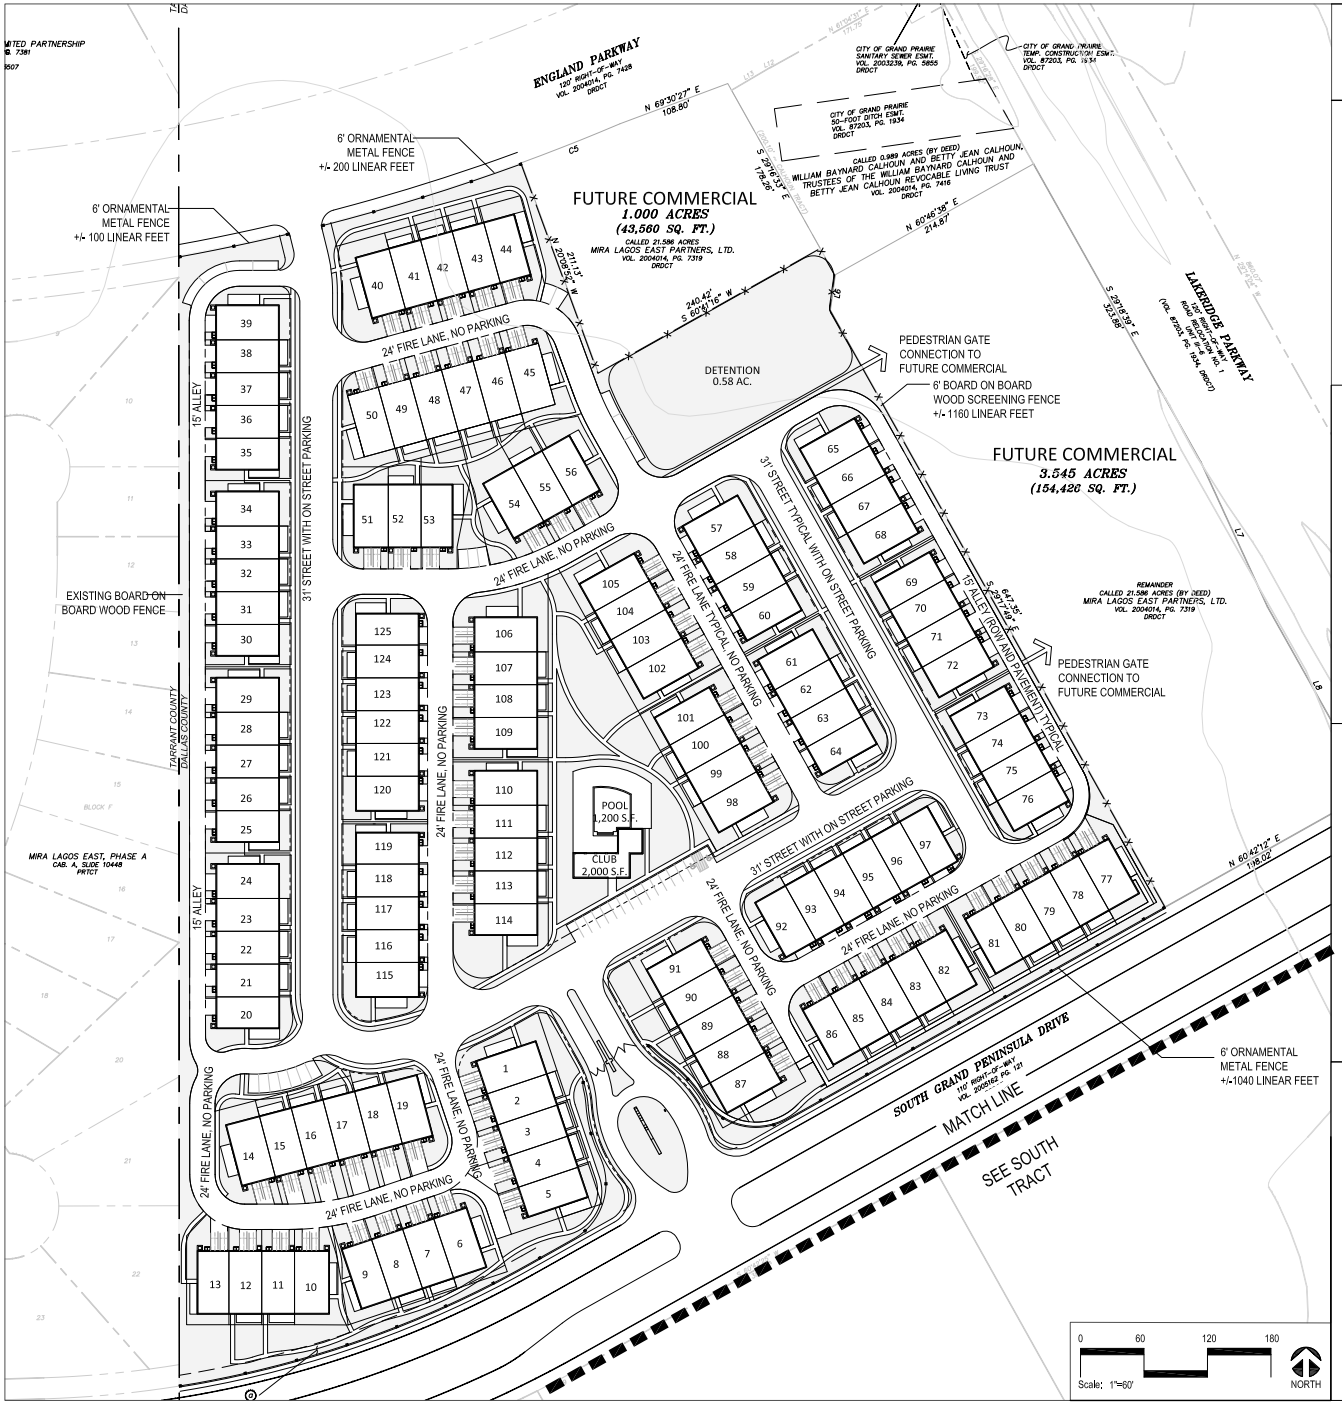


NOTE:

1. MASONRY COLUMNS SPACED AT 50' O.C. MAX ALONG ENGLAND PARKWAY & SOUTH GRAND PENINSULA DRIVE

MASONRY COLUMN

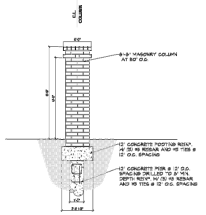

6' BOARD ON BOARD WOOD FENCE

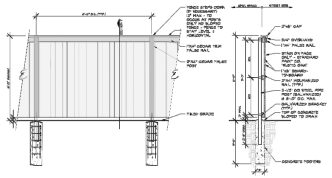

6' ORNAMENTAL METAL FENCE

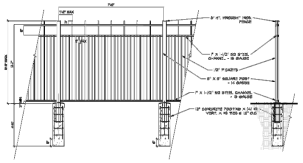


2001 North Lamar St,
Suite 100
Dallas, Texas 75202
214.871.0568 tel
214.871.1507 fax
mesadesigngroup.com
MESA


VICINITY MAP

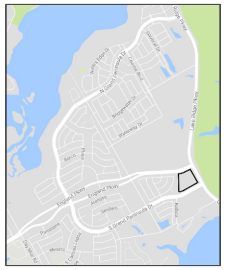

**Sheet No.**

NOT FOR CONSTRUCTION

**Seal**

This drawing and the design shown is the property of MESA Design Associates, known also as MESA. The reproduction, cloning, or use of this drawing without the written consent of MESA is prohibited and any infringement will be subject to legal action. © copyright 2015 MESA


**Issue / Addenda / Revisions**

| | Date | Description |
|---|---|---|
| | | |

**Drawing Title**

**Project Name**

# MIRA LAGOS TOWNHOMES

Grand Prairie, Texas
Case Number: S171104

**Issue Title**

SCREENING PLAN: NORTH TRACT

Issue Date: 11.15.2017
P:\16019 \02\Bases\GH\Site plan\North Screening Plan
Project No: 17033