04 SOUTH ELEVATION - PRIMARY
SCALE: 1/4" = 1'-0"

03 EAST ELEVATION - PRIMARY
SCALE: 1/4" = 1'-0"

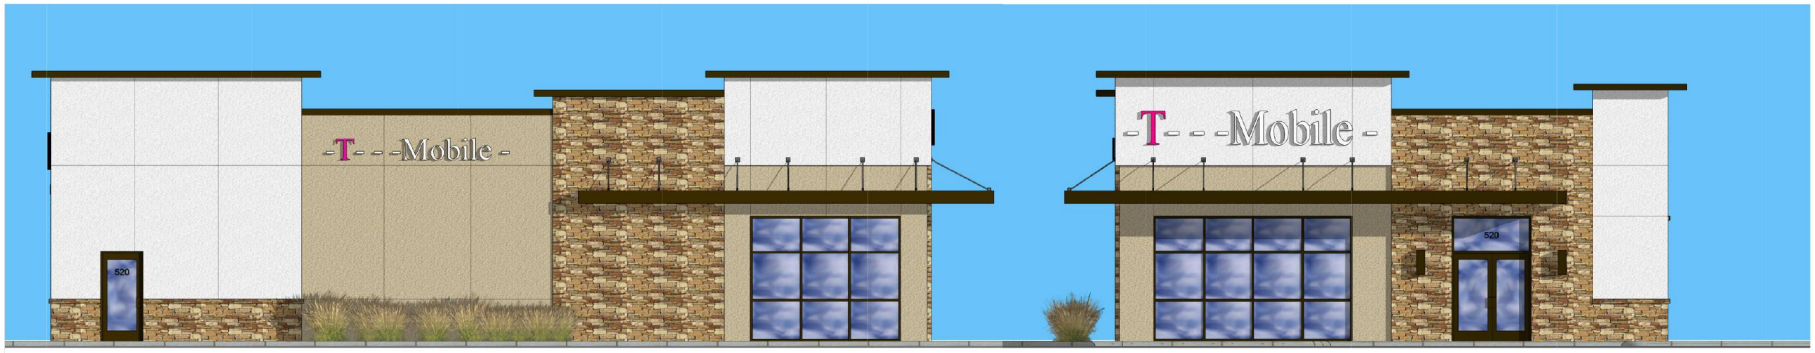

02 NORTH ELEVATION - PRIMARY
SCALE: 1/4" = 1'-0"

01 WEST ELEVATION - PRIMARY
SCALE: 1/4" = 1'-0"

NOTES: THESE DRAWINGS PREPARED BY CAMDEN DESIGN GROUP, FOR THE PROJECT, ARE INSTRUMENTS OF CAMDEN'S SERVICE FOR USE SOLELY WITH RESPECT TO THIS PROJECT. CAMDEN DESIGN GROUP SHALL BE DEEMED THE AUTHOR OF THESE DOCUMENTS AND SHALL RETAIN ALL COMMON LAW, ST

REVISIONS

CAMDEN CONSTRUCTORS
555 REPUBLIC DRIVE
SUITE 105
PLANO, TEXAS
75074
972-312-8012
CAMDEN design group

RETAIL BUILDING
GRAND PRAIRIE, TEXAS

SHEET NAME

PROJECT NUMBER
112645

DATE OF ISSUE
09/27/17

SHEET NUMBER
CASE No: S171004

ANYCOPY ARE OTHER RESERVED RIGHTS, INCLUDING COPYRIGHT. THESE DRAWINGS SHALL NOT BE USED BY ANY PARTY ON OTHER PROJECTS, OR FOR ADDITIONS TO THIS PROJECT, EXCEPT BY WRITTEN AGREEMENT WITH CAMDEN DESIGN GROUP.