EXHIBIT 'A'

MINIMUM SIDE YARD SETBACK	
MAXIMUM FLOOR AREA RATIO (FA	
MAXIMUM BUILDING HEIGHT (STORIES	
OCCUPANCY	
FIRE SPRINKLER PROVIDED	
PARKING	
REQUIRED PARKING @ 1 PER 300 s	
PARKING REQUIRED	
PARKING PROVIDED (9'x18')	
HANDICAP PARKING PROVIDED	

2009 INTERNATIONAL BUILDING CODE
2009 INTERNATIONAL PLUMBING CODE
2009 INTERNATIONAL MECHANICAL COD
2009 INTERNATIONAL FIRE CODE

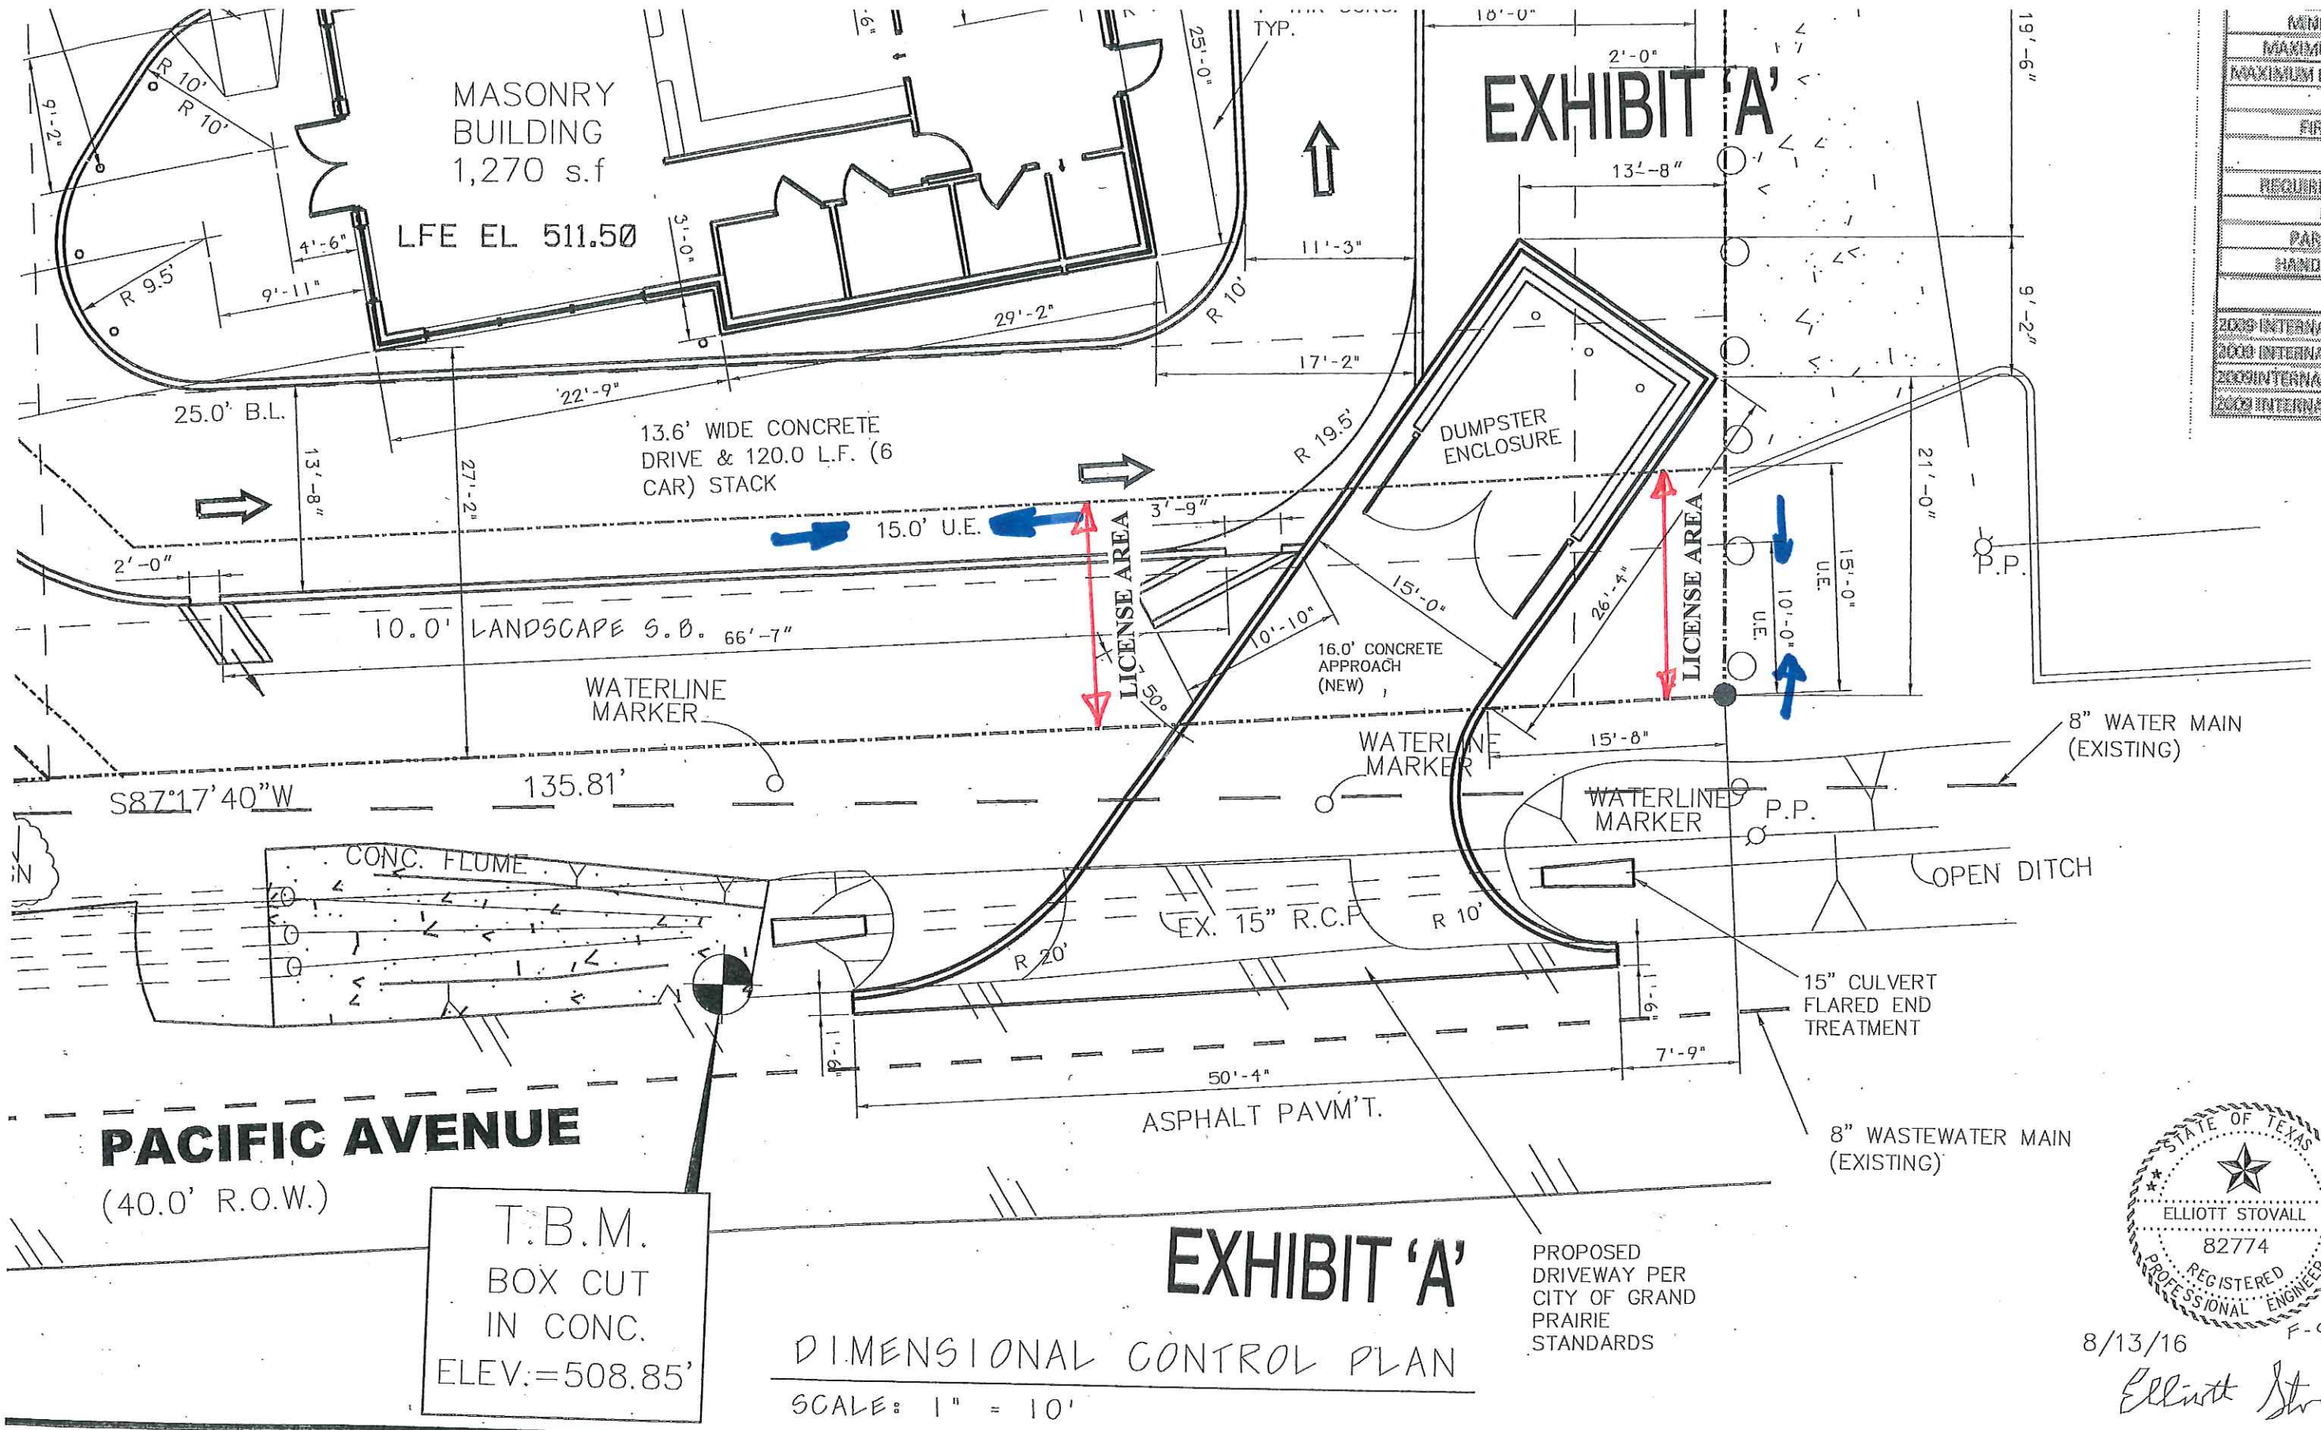

EXHIBIT 'A'

DIMENSIONAL CONTROL PLAN

SCALE: 1" = 10'

STATE OF TEXAS
ELLIOTT STOVALL
82774
REGISTERED PROFESSIONAL ENGINEER

8/13/16 F-9645

Elliott Stovall