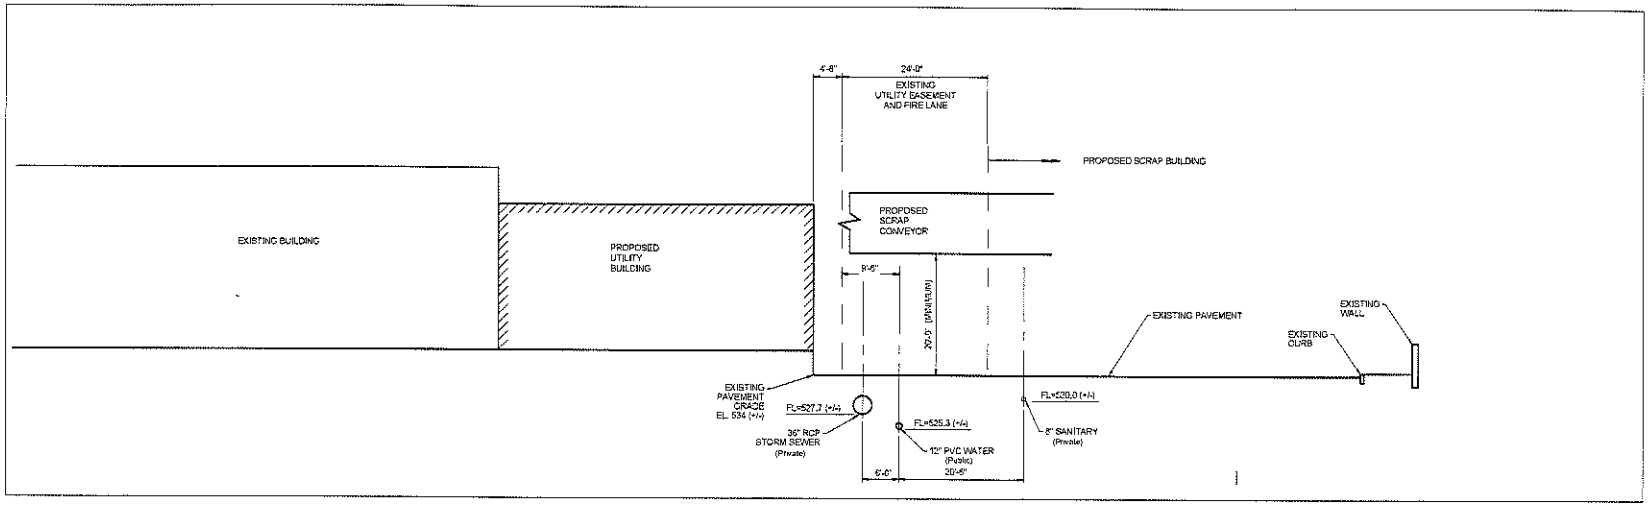

1 SECTION WITH EXISTING FIRELANE
SCALE: 1/8"=1'-0"

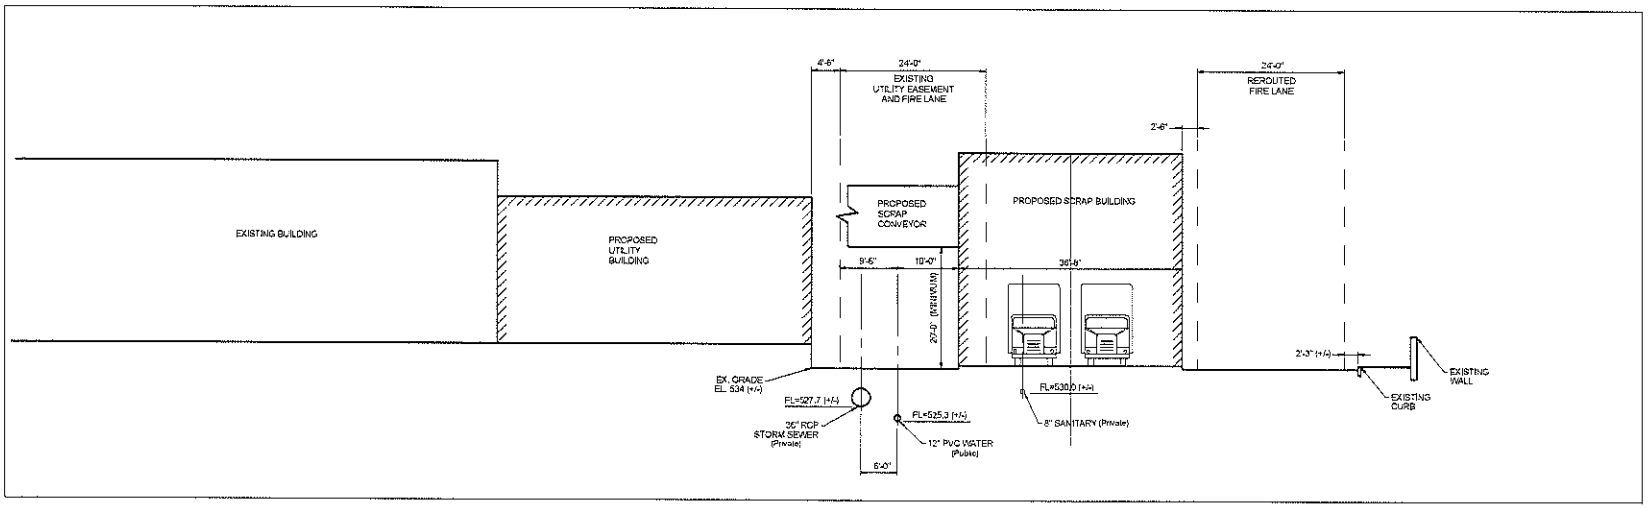

2 SECTION WITH REROUTED FIRELANE
SCALE: 1/8"=1'-0"

PRELIMINARY
NOT FOR CONSTRUCTION

EXHIBIT 'B'

FLEX|N|GATE

FLEX-N-GATE
1306 EAST UNIVERSITY AVENUE
URBANA, ILLINOIS 61802
1-800-398-1496
www.flex-n-gate.com

GRAND PRAIRIE PHASE II FACILITY IMPROVEMENTS
2159 W. Bardin Road
Grand Prairie, TX 75052

CONSULTANT

AECOM

AECOM
1300 E. 9th Street
Cleveland, Ohio 44114

http://www.aecom.com

CONSULTANTS

DISCIPLINE
Consultant's Name
Address Line 1
Address Line 2
000.000.0000 tel 000.000.0000 fax
www.website address.com

DISCIPLINE
Consultant's Name
Address Line 1
Address Line 2
000.000.0000 tel 000.000.0000 fax
www.website address.com

DISCIPLINE
Consultant's Name
Address Line 1
Address Line 2
000.000.0000 tel 000.000.0000 fax
www.website address.com

REGISTRATION

KEY PLAN

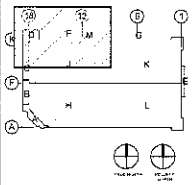

ISSUE/REVISION

NR	DATE	DESCRIPTION

PROJECT NUMBER

SHEET TITLE
PROPOSED SCRAP BUILDING
FIRE LANE REROUTE
SECTIONS

SHEET NUMBER
EXHIBIT B