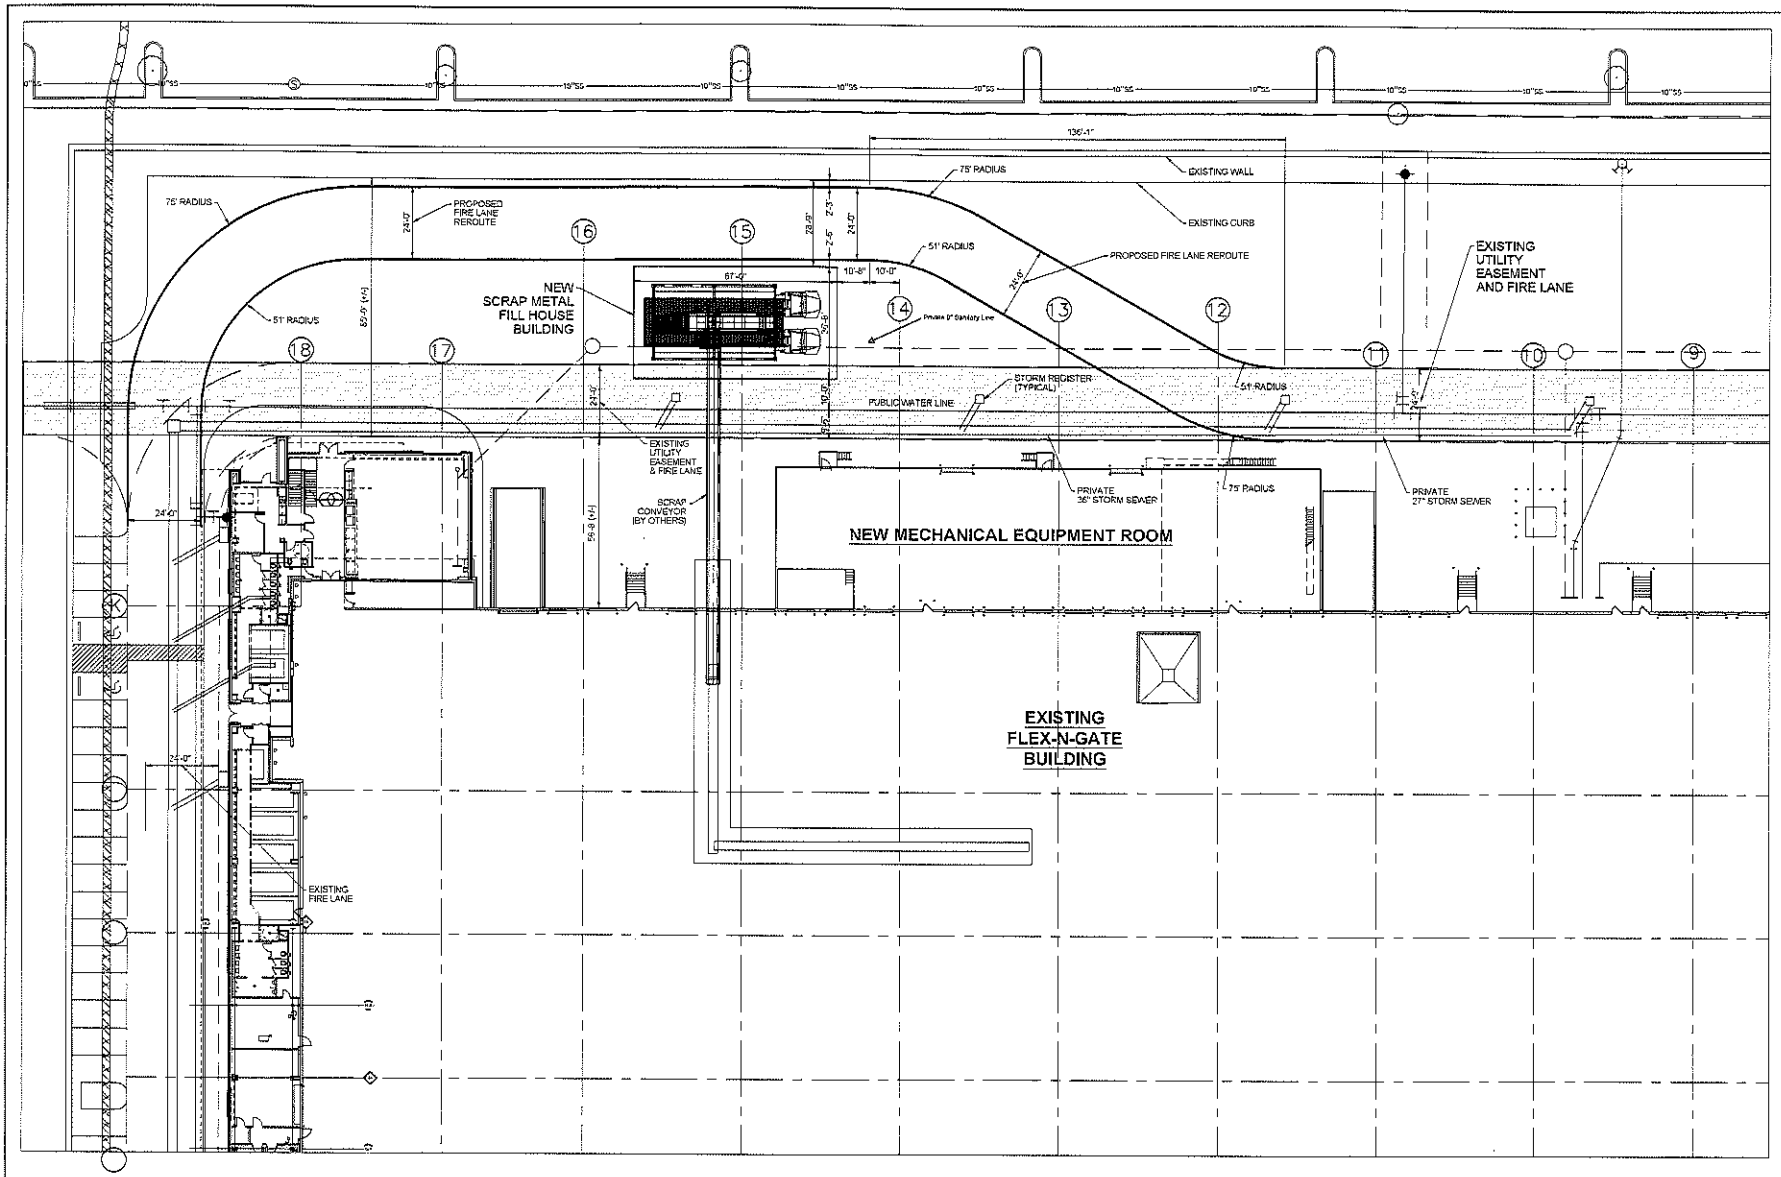


PROPOSED FIRE LANE REROUTE PLAN
SCALE: 1/16"=1'-0"

PRELIMINARY
NOT FOR CONSTRUCTION

# EXHIBIT 'A'

FLEX|N|GATE

FLEX-N-GATE
1300 EAST UNIVERSITY AVENUE
URBANA, ILLINOIS 61802
1-800-308-1496
www.flex-n-gate.com

GRAND PRAIRIE PHASE II
FACILITY IMPROVEMENTS
2150 W. Bardin Road
Grand Prairie, TX 75052

CONSULTANT

AECOM

AECOM
1300 E. 9th Street
Cleveland, Ohio 44114

http://www.aecom.com

CONSULTANTS

DISCIPLINE
Consultant's Name
Address Line 1
Address Line 2
000.000.0000 tel 000.000.0000 fax
www.<website address>.com

DISCIPLINE
Consultant's Name
Address Line 1
Address Line 2
000.000.0000 tel 000.000.0000 fax
www.<website address>.com

DISCIPLINE
Consultant's Name
Address Line 1
Address Line 2
000.000.0000 tel 000.000.0000 fax
www.<website address>.com

REGISTRATION

KEY PLAN

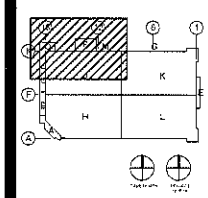

ISSUE/REVISION

| ITEM | DATE | DESCRIPTION |
|---|---|---|

PROJECT NUMBER

SHEET TITLE
PROPOSED SCRAP BUILDING FIRE LANE REROUTE AND EASEMENT ENCROACHMENT

SHEET NUMBER
EXHIBIT A