SITE PLAN

NORTH

SEE SHEET COMM 200 FOR SIGN SIZE AND CONSTRUCTION.
SEE SHEETS COMM 300, COMM 301 AND COMM 302 FOR SIGN FACE GRAPHICS AND TEXT.

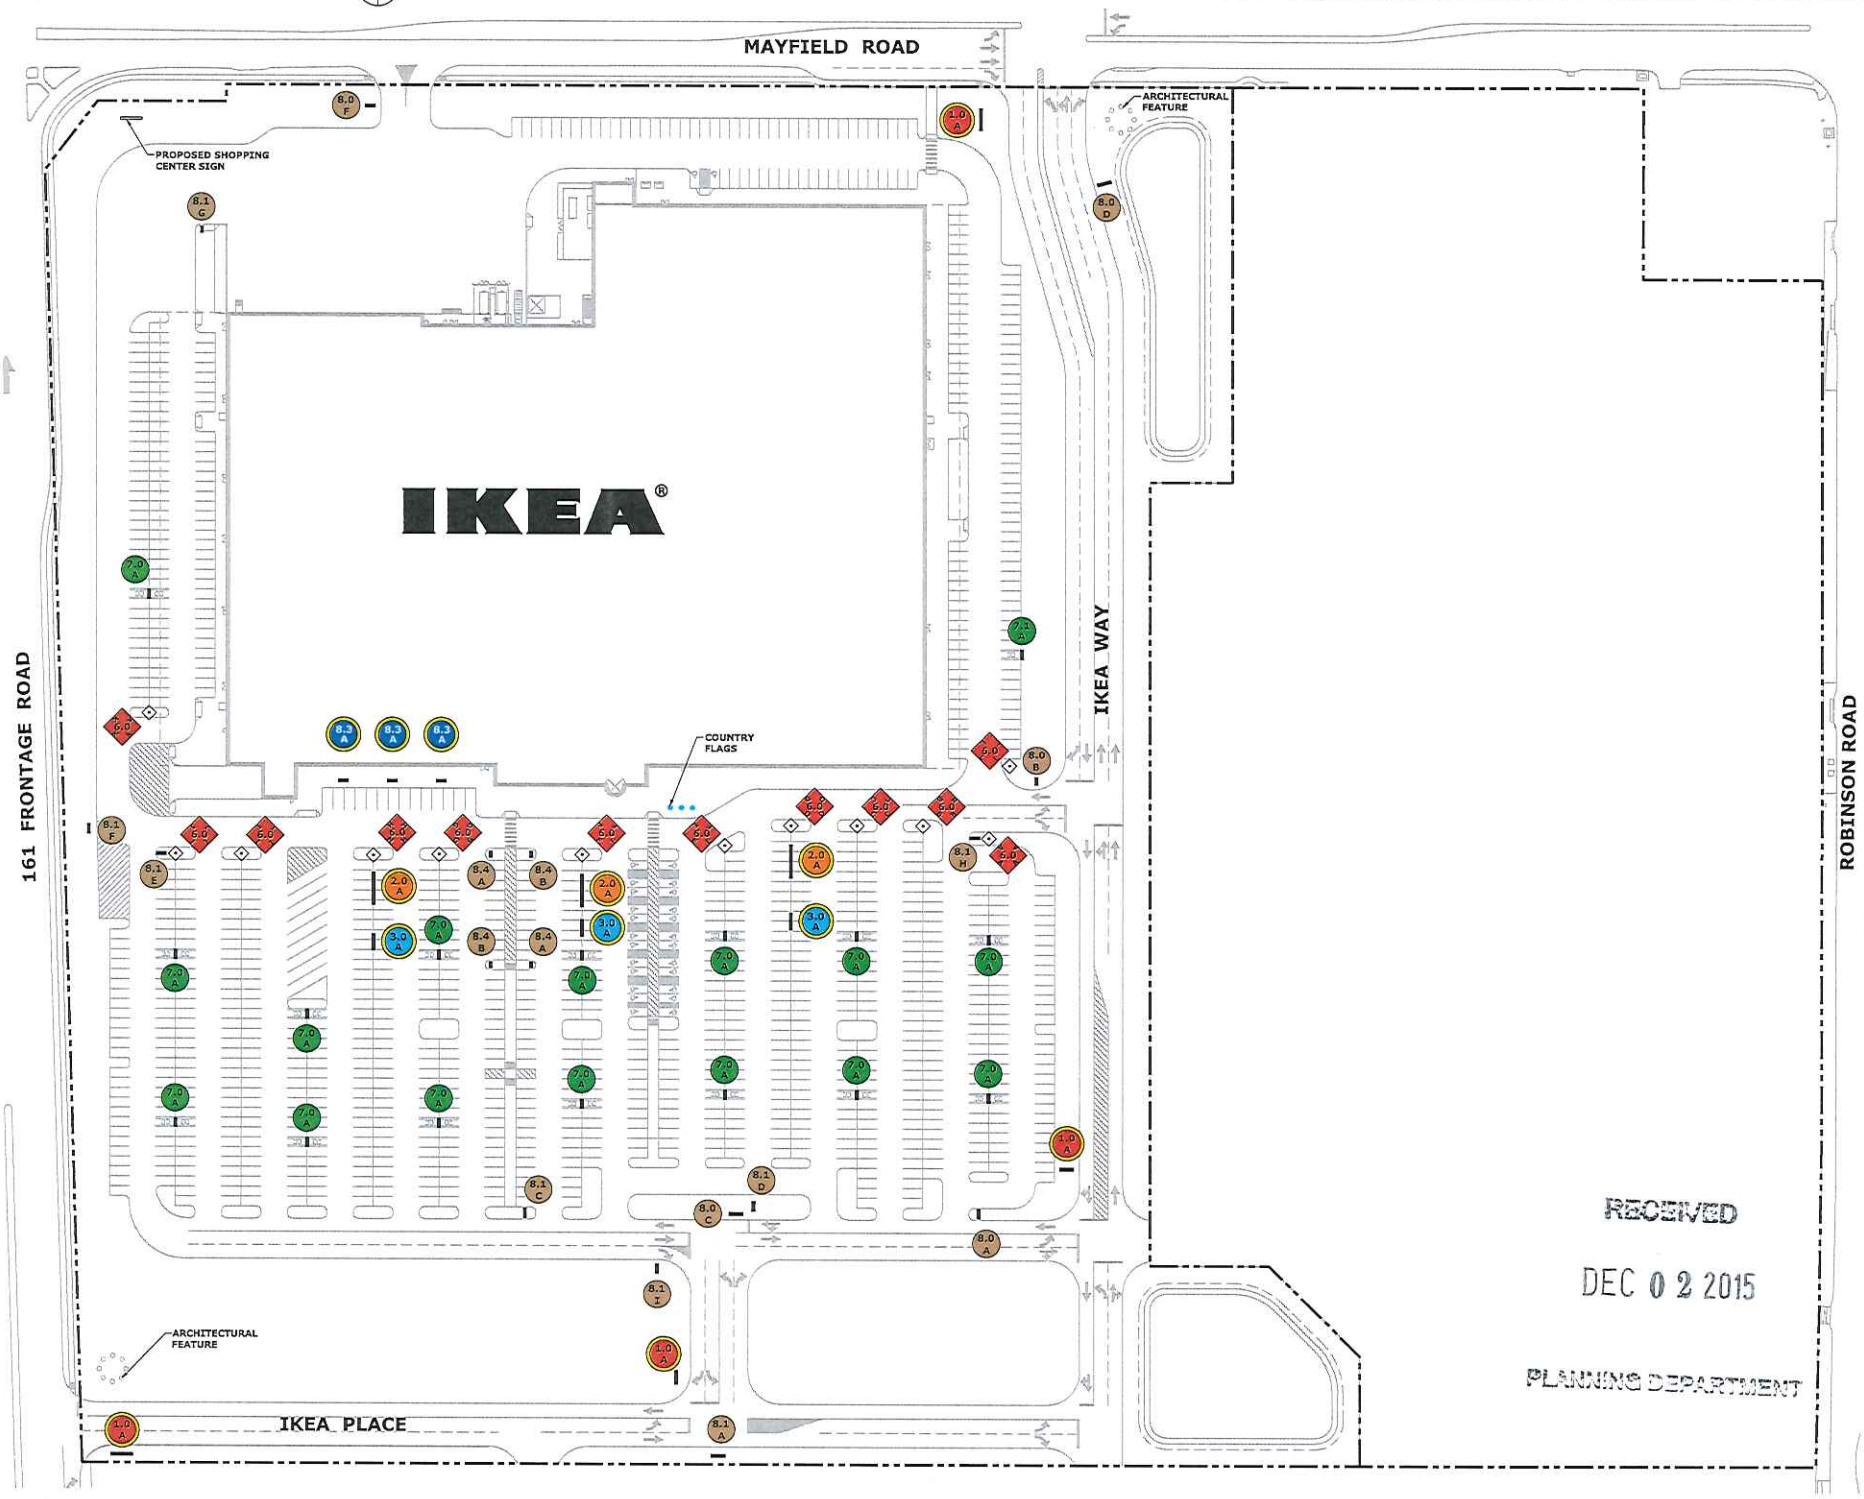

RECEIVED
DEC 0 2 2015
PLANNING DEPARTMENT

IKEA® Home Furnishings

IKEA North America Services, LLC
420 Alan Wood Road
Conshohocken, PA 19428
Phone: (610) 834-0180

Prepared By: Greenberg Farrow

Product of IKEA US Project Planni

IKEA® Home Furnishings
Grand Prairie, TX

- = POWER REQUIRED FOR LIGH
- = TRAFFIC DIRECTION SIGNS
- = COMMERCIAL SIGNBOARDS
- = ESSENTIAL SIGNBOARDS
- = LIGHT BOXES
- = CART CORRALS (SINGLE AND DOUBLE)
- = WELCOME SIGNS
- = PARKING MEMORIZERS SIGI

REV 12.01.2015
10.08.2015

SHEET TITLE:

IKEA Site Signage Plan

NOT TO SCALE

SHEET #:

COMM 10(

CASE NUMBER USP1512(

© Inter IKEA Systems B.V. 20

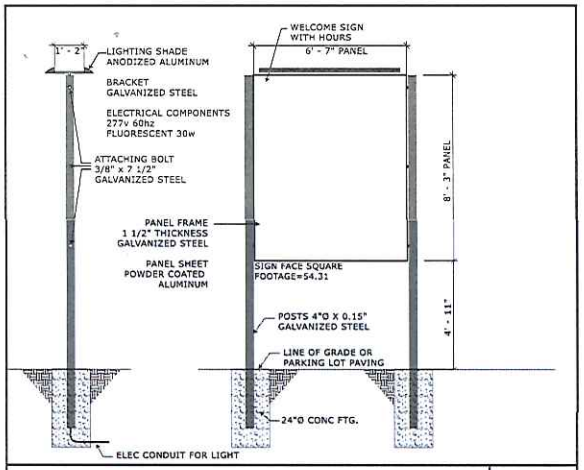

SIGN BOARD OUTDOOR WITH LIGHT (ILLUMINATED) | 1.0

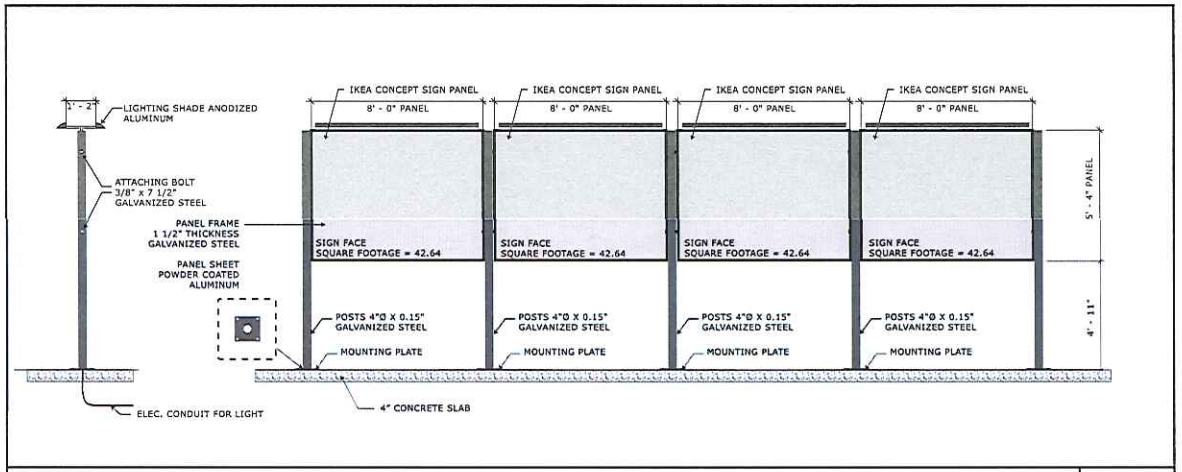

SIGNBOARD W/ MOUNTING PLATE AND LIGHT (ILLUMINATED) | 2.0

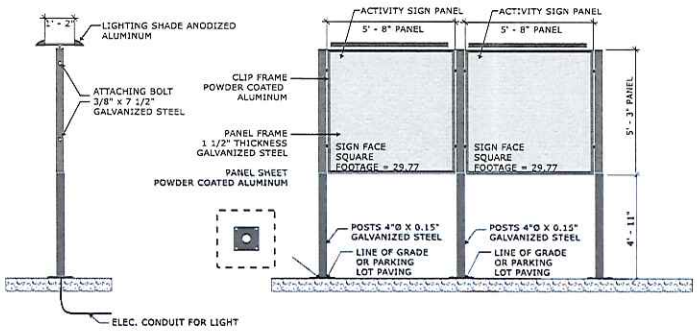

SIGN BOARD W/ MOUNTING PLATE AND LIGHT (ILLUMINATED) | 3.0

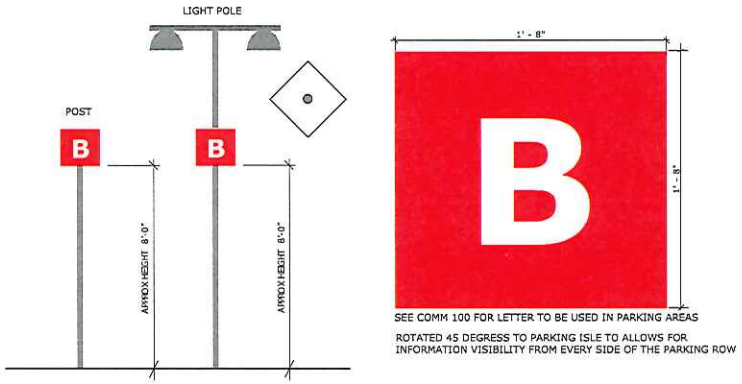

PARKING MEMORIZER (NON - ILLUMINATED) | 6.0

NOTE:
CART CORRAL AND SIGN BOARD 7.1 HAS ONLY A SINGLE CART CORRAL WITH A SIGN BOARD AT ONE END

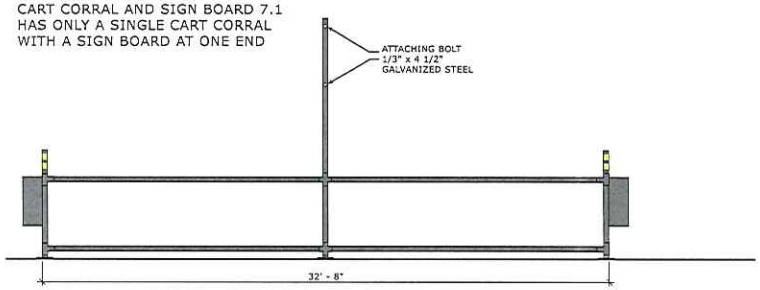

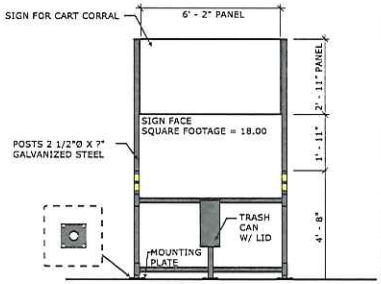

DOUBLE CART CORRAL AND SIGN BOARD (NON-ILLUMINATED)	7.0
SINGLE CART CORRAL AND SIGN BOARD (NON-ILLUMINATED)	7.1

IKEA® Home Furnishings

IKEA North America Services, LLC
420 Alan Wood Road
Conshohocken, PA 19428
Phone: (610) 834-0180

Prepared By: GreenbergFarrow

Product of IKEA US Project Planni

IKEA® Home Furnishings
GRAND PRAIRIE, TX

REV 11.24.2015
10.08.2015

SHEET TITLE:
IKEA Signage Panels
NOT TO SCALE

SHEET #:
COMM 200

RECEIVED
DEC 02 2015
PLANNING DEPARTMENT

CASE NUMBER USP151201

© Inter IKEA Systems B.V. 2015

A REAR SIGN BOARD IS USED IN SOME LOCATIONS

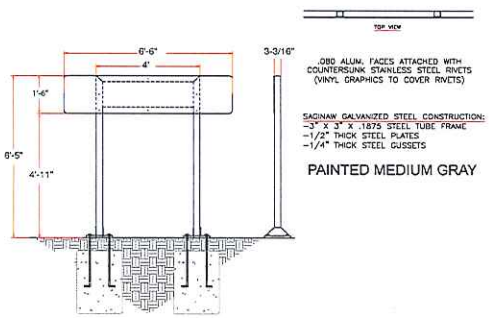

IKEA DIRECTIONAL/EXIT SIGN (NON-ILLUMINATED) DETAIL **8.0**

A REAR SIGN BOARD IS USED IN SOME LOCATIONS

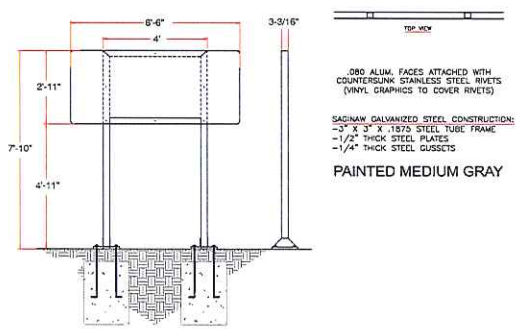

IKEA DIRECTIONAL/EXIT SIGN (NON-ILLUMINATED) DETAIL **8.1**

A REAR SIGN BOARD IS USED IN SOME LOCATIONS

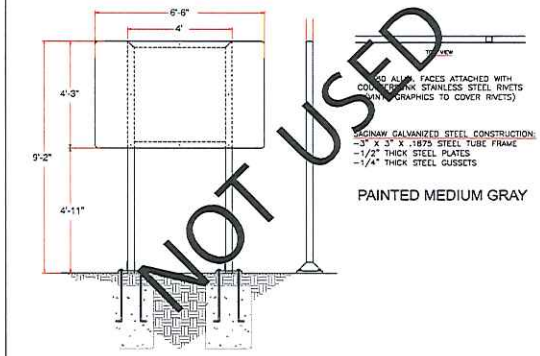

IKEA DIRECTIONAL/EXIT SIGN (NON-ILLUMINATED) DETAIL **8.2**

Mounting to be Determined

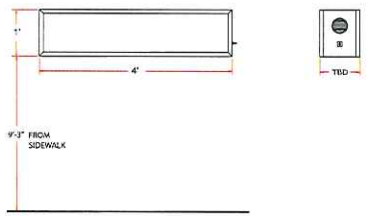

GENERAL NOTES:
-INTERNALLY ILLUMINATED D/F CABINET
-ILLUMINATED BY LEDS
-.150 WHITE LEXAN FACES W/ VINYL FIRST SUFACE
-STEEL, MOUNTING PLATES, CABINET PAINTED NCS S 3000 N GREY
-RETAINERS PAINTED BLACK

IKEA DIRECTIONAL/EXIT SIGN - SUSPENDED LIGHTBOX (ILLUMINATED) DETAIL **8.3**

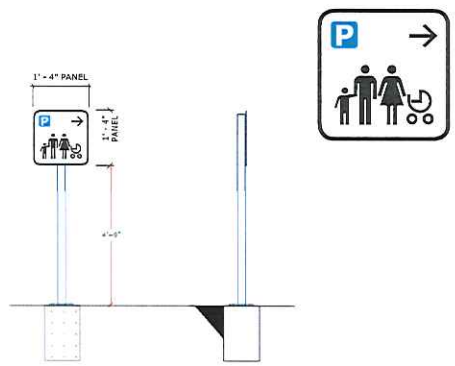

FAMILY PARKING SIGN (NON_ILLUMINATED) DETAIL **8.4**

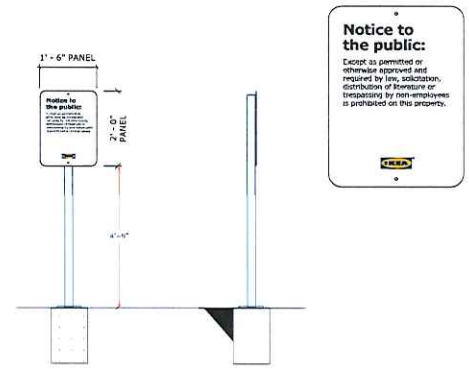

NOTICE TO THE PUBLIC SIGN LOCATION TBD (NON_ILLUMINATED) DETAIL **8.5**

IKEA® Home Furnishings

IKEA North America Services, LLC
420 Alan Wood Road
Conshohocken, PA 19428
Phone: (610) 834-0180

Prepared By: GreenbergFarrow

Product of IKEA US Project Planni

IKEA® Home Furnishings
GRAND PRAIRIE, TX

REV 11.24.2015
10.08.2015

SHEET TITLE:

IKEA Signage Panels

NOT TO SCALE

SHEET #:

COMM 201

CASE NUMBER USP151201

© Inter IKEA Systems B.V. 2015

RECEIVED
DEC 02 2015
PLANNING DEPARTMENT

REFER TO SHEET COMM 200 FOR SIGN SIZE AND CONSTRUCTION

IKEA®
Home Furnishings

IKEA North America Services, LLC
420 Alan Wood Road
Conshohocken, PA 19428
Phone: (610) 834-0180

Prepared By: GreenbergFarrow

Product of IKEA US Project Planni

front

back

IKEA WELCOME/THANK YOU SIGN PANEL — 1.0 A
COMMUNICATION LAYOUT

front

back

IKEA CUSTOMER INFORMATION SIGN PANEL — 2.0 A
COMMUNICATION LAYOUT

IKEA® Home Furnishings
GRAND PRAIRIE, TX

RECEIVED
DEC 02 2015
PLANNING DEPARTMENT

FRONT SOUTH

BACK NORTH

IKEA PROMOTIONAL SIGN PANEL — 3.0 A
COMMUNICATION LAYOUT

front and back

IKEA CART CORRAL SIGN PANEL — 7.0/7.1 A
COMMUNICATION LAYOUT

REV 11.24.2015
10.08.2015

SHEET TITLE:

IKEA Signage Panels

NOT TO SCALE

SHEET #:

COMM 300

CASE NUMBER USP151201

© Inter IKEA Systems B.V. 2015

REFER TO SHEET COMM 201 FOR SIGN SIZE AND CONSTRUCTION

FRONT EAST

IKEA Parking P ↑

BACK WEST

Exit ↑

TRAFFIC DIRECTION SIGN PANEL 8.0
COMMUNICATION LAYOUT A

FRONT WEST

← P Additional Parking

BACK EAST

IKEA Parking P ↑

TRAFFIC DIRECTION SIGN PANEL 8.0
COMMUNICATION LAYOUT B

FRONT SOUTH

← P IKEA Parking →

BACK

BLANK

TRAFFIC DIRECTION SIGN PANEL 8.0
COMMUNICATION LAYOUT C

FRONT SOUTH

← 161 TEXAS Exit To SH-161

BACK NORTH

↑ P IKEA Parking

TRAFFIC DIRECTION SIGN PANEL 8.0
COMMUNICATION LAYOUT D

NOT USED

TRAFFIC DIRECTION SIGN PANEL 8.0
COMMUNICATION LAYOUT E

FRONT NORTH

Trucks only

BACK SOUTH

BLANK

TRAFFIC DIRECTION SIGN PANEL 8.0
COMMUNICATION LAYOUT F

FRONT

Loading Zone
15 minute time limit

BACK

ASSISTED LOADING
Our carts staff will be happy to assist you in loading your merchandise
IKEA is not responsible for the securing of your merchandise or for other damages that may occur while loading

IKEA SUSPENDED LOADING ZONE SIGN (NON-ILLUMINATED) 8.3
COMMUNICATION LAYOUT A

FRONT

P →

BACK

BLANK

TRAFFIC DIRECTION SIGN PANEL 8.4
COMMUNICATION LAYOUT A

FRONT

← P

BACK

BLANK

TRAFFIC DIRECTION SIGN PANEL 8.4
COMMUNICATION LAYOUT B

RECEIVED
DEC 0 2 2015
PLANNING DEPARTMENT

IKEA® Home Furnishings

IKEA North America Services, LLC
420 Alan Wood Road
Conshohocken, PA 19428
Phone: (610) 834-0180

Prepared By: GreenbergFarrow

Product of IKEA US Project Planni

IKEA® Home Furnishings
GRAND PRAIRIE, TX

REV 11.24.2015
10.08.2015

SHEET TITLE:
IKEA Signage Panels
NOT TO SCALE

SHEET #:
COMM 301

CASE NUMBER USP151201

© Inter IKEA Systems B.V. 2015

REFER TO SHEET COMM 201 FOR SIGN SIZE AND CONSTRUCTION

FRONT NORTH

Exit To SH-161 | 161 TEXAS →

← Exit To IKEA Way Mayfield Rd

BACK

BLANK

TRAFFIC DIRECTION SIGN PANEL — 8.1 A
COMMUNICATION LAYOUT

NOT USED

TRAFFIC DIRECTION SIGN PANEL — 8.1 B
COMMUNICATION LAYOUT

FRONT EAST

↑ P IKEA Parking

P →

BACK WEST

Exit ↑

TRAFFIC DIRECTION SIGN PANEL — 8.1 C
COMMUNICATION LAYOUT

FRONT EAST

← Exit

IKEA Parking P ↑

BACK

BLANK

TRAFFIC DIRECTION SIGN PANEL — 8.1 D
COMMUNICATION LAYOUT

FRONT SOUTH

↑ P Additional parking

Customer loading →

BACK NORTH

← Customer loading

↑ P IKEA Parking

TRAFFIC DIRECTION SIGN PANEL — 8.1 E
COMMUNICATION LAYOUT

FRONT EAST

← Exit

Additional parking P →

BACK

BLANK

TRAFFIC DIRECTION SIGN PANEL — 8.1 F
COMMUNICATION LAYOUT

FRONT WEST

↑ Trucks only

Additional parking P →

BACK

BLANK

TRAFFIC DIRECTION SIGN PANEL — 8.1 G
COMMUNICATION LAYOUT

FRONT NORTH

Customer loading →

↑ P IKEA parking

BACK SOUTH

← Customer loading

Exit →

TRAFFIC DIRECTION SIGN PANEL — 8.1 H
COMMUNICATION LAYOUT

FRONT WEST

Exit →

Additional parking P ↑

BACK EAST

↑ P IKEA Parking

TRAFFIC DIRECTION SIGN PANEL — 8.1 I
COMMUNICATION LAYOUT

IKEA® Home Furnishings

IKEA North America Services, LLC
420 Alan Wood Road
Conshohocken, PA 19428
Phone: (610) 834-0180

Prepared By: GreenbergFarrow

Product of IKEA US Project Plannir

IKEA® Home Furnishings
GRAND PRAIRIE, TX

REV 11.24.2015
10.08.2015

SHEET TITLE: IKEA Signage Panels

NOT TO SCALE

SHEET #: COMM 302

CASE NUMBER USP151201

© Inter IKEA Systems B.V. 2015

RECEIVED DEC 0 2 2015 PLANNING DEPARTMENT

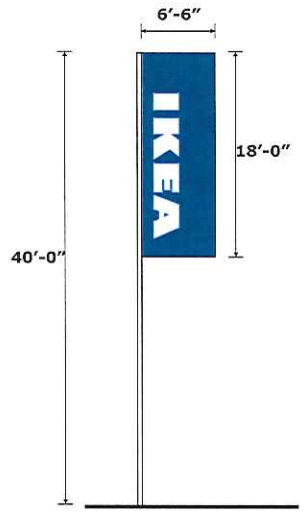

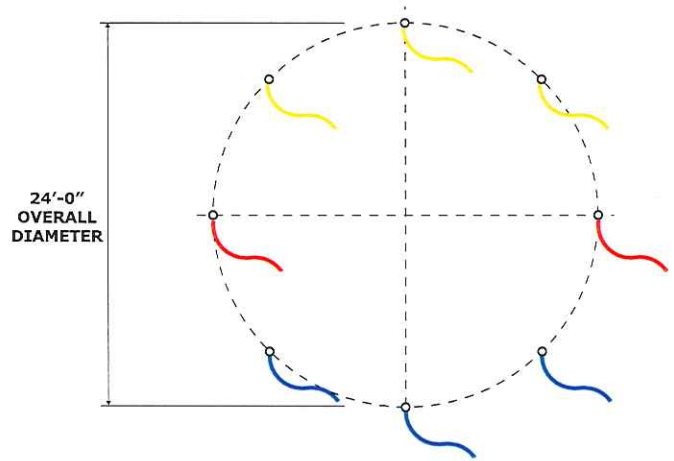

ARCHITECTURAL FEATURE ELEVATION

PLAN

GreenbergFarrow
1430 W Peachtree St, Suite 200
Atlanta, GA 30309
t: 404 601 4000 f: 404 601 3980

IKEA GRAND PRAIRIE, TX

20140954.0

ARCHITECTURAL FEATURE

CASE NUMBER USP151201
08 OCT 2015 REV 01 DEC 2015

RECEIVED
DEC 02 2015
PLANNING DEPARTMENT

5'-0" x 40'-0" DOUBLE FACED HEADER CABINET
-3'-2" COPY 200 SQ FT

9'- 0" X 40'- 0" DOUBLE FACE PYLON CABINET
-FACES- 3M FLEXIBLE SUBSTRATE WITH DIGITALLY PRINTED GRAPHICS.
-COPY TO MATCH 3M VINYL 3630-125 (GOLDEN YELLOW)
-BACKGROUND TO MATCH 3M VINYL 3630-137 EUROPEAN BLUE.
-4" RETAINERS
-ILLUMINATION- GE LEDS.
-CABINET PAINTED IKEA BLUE (NCS S 4550-R80B)
-360 SQUARE FEET

6'- 0" X 25'- 0" DOUBLE FACE PYLON CABINETS (QTY=2)
-FACES- 3M FLEXIBLE SUBSTRATE.
-2" RETAINERS
-ILLUMINATION- GE LEDS.
-CABINETS PAINTED IKEA MEDIUM GRAY.
-150 SQUARE FEET EACH

28" WIDE METAL CLADDING POLE COVERS
TO BE PAINTED IKEA MEDIUM GRAY

6'-0" x 36'-5" x 6'-0" DP STONE BASE
"TEXAS LIMESTONE" BASE (BY OTHERS)

Scale: 3/32'=1'-0"

RECEIVED
DEC 0 2 2015
PLANNING DEPARTMENT

CASE# USP151201

THIS DRAWING IS FOR CONCEPTUAL PURPOSES ONLY. DUE TO CONSTRUCTION CONSTRAINTS, SIZES AND OR LAYOUTS MAY CHANGE SLIGHTLY.

I.D. ASSOCIATES
1771 INDUSTRIAL ROAD · DOTHAN, ALABAMA · 36303
PH (888) 303-5534 · FAX (334) 836-1401
www.idassociatesinc.com
Underwriters Laboratories Inc.

CLIENT: IKEA	STORE NO:	REV: R1 11/11/2015 kjr	REV:	REV:
LOCATION: GRAND PRAIRIE, TEXAS	DATE: 08/10/14	REV: R2 11/25/2015 kjr	REV:	REV:
ACCOUNT REP.: ROS HOLDERFIELD	DRAWN BY: JAS	REV:	REV:	REV:
DRAWING NO.: IKEA-GRAND PRAIRIE TX-SHARED PYLON_R2		REV:	REV:	REV:

ELEVATION

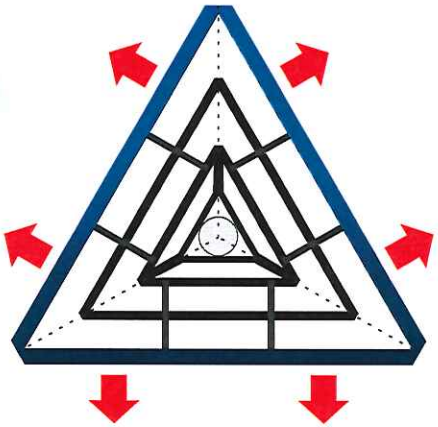

TOP VIEW

0 **11'- 6" X 50'- 0" INTERNALLY ILLUMINATED CABINET (QUANTITY = 3)** **575 SQ. FT. EA.**
FACES- 3M FLEXIBLE SUBSTRATE WITH 3M VINYL 3630-125 (GOLDEN YELLOW) COPY. 3M VINYL 3630-137 EUROPEAN BLUE BACKGROUND.
ILLUMINATION- HOLOPHANE LAMP FIXTURES (20 PER CABINET).
277 VOLT/35.2 AMPS PER CABINET

GreenbergFarrow
1430 W Peachtree St, Suite 200
Atlanta, GA 30309
t: 404 601 4000 f: 404 601 3980

IKEA
GRAND PRAIRIE, TX
20140954.0

NAVIGATION SIGN
CASE NUMBER USP151201
08 OCT 2015 REV 24 NOV 2015

RECEIVED
DEC 02 2015
PLANNING DEPARTMENT