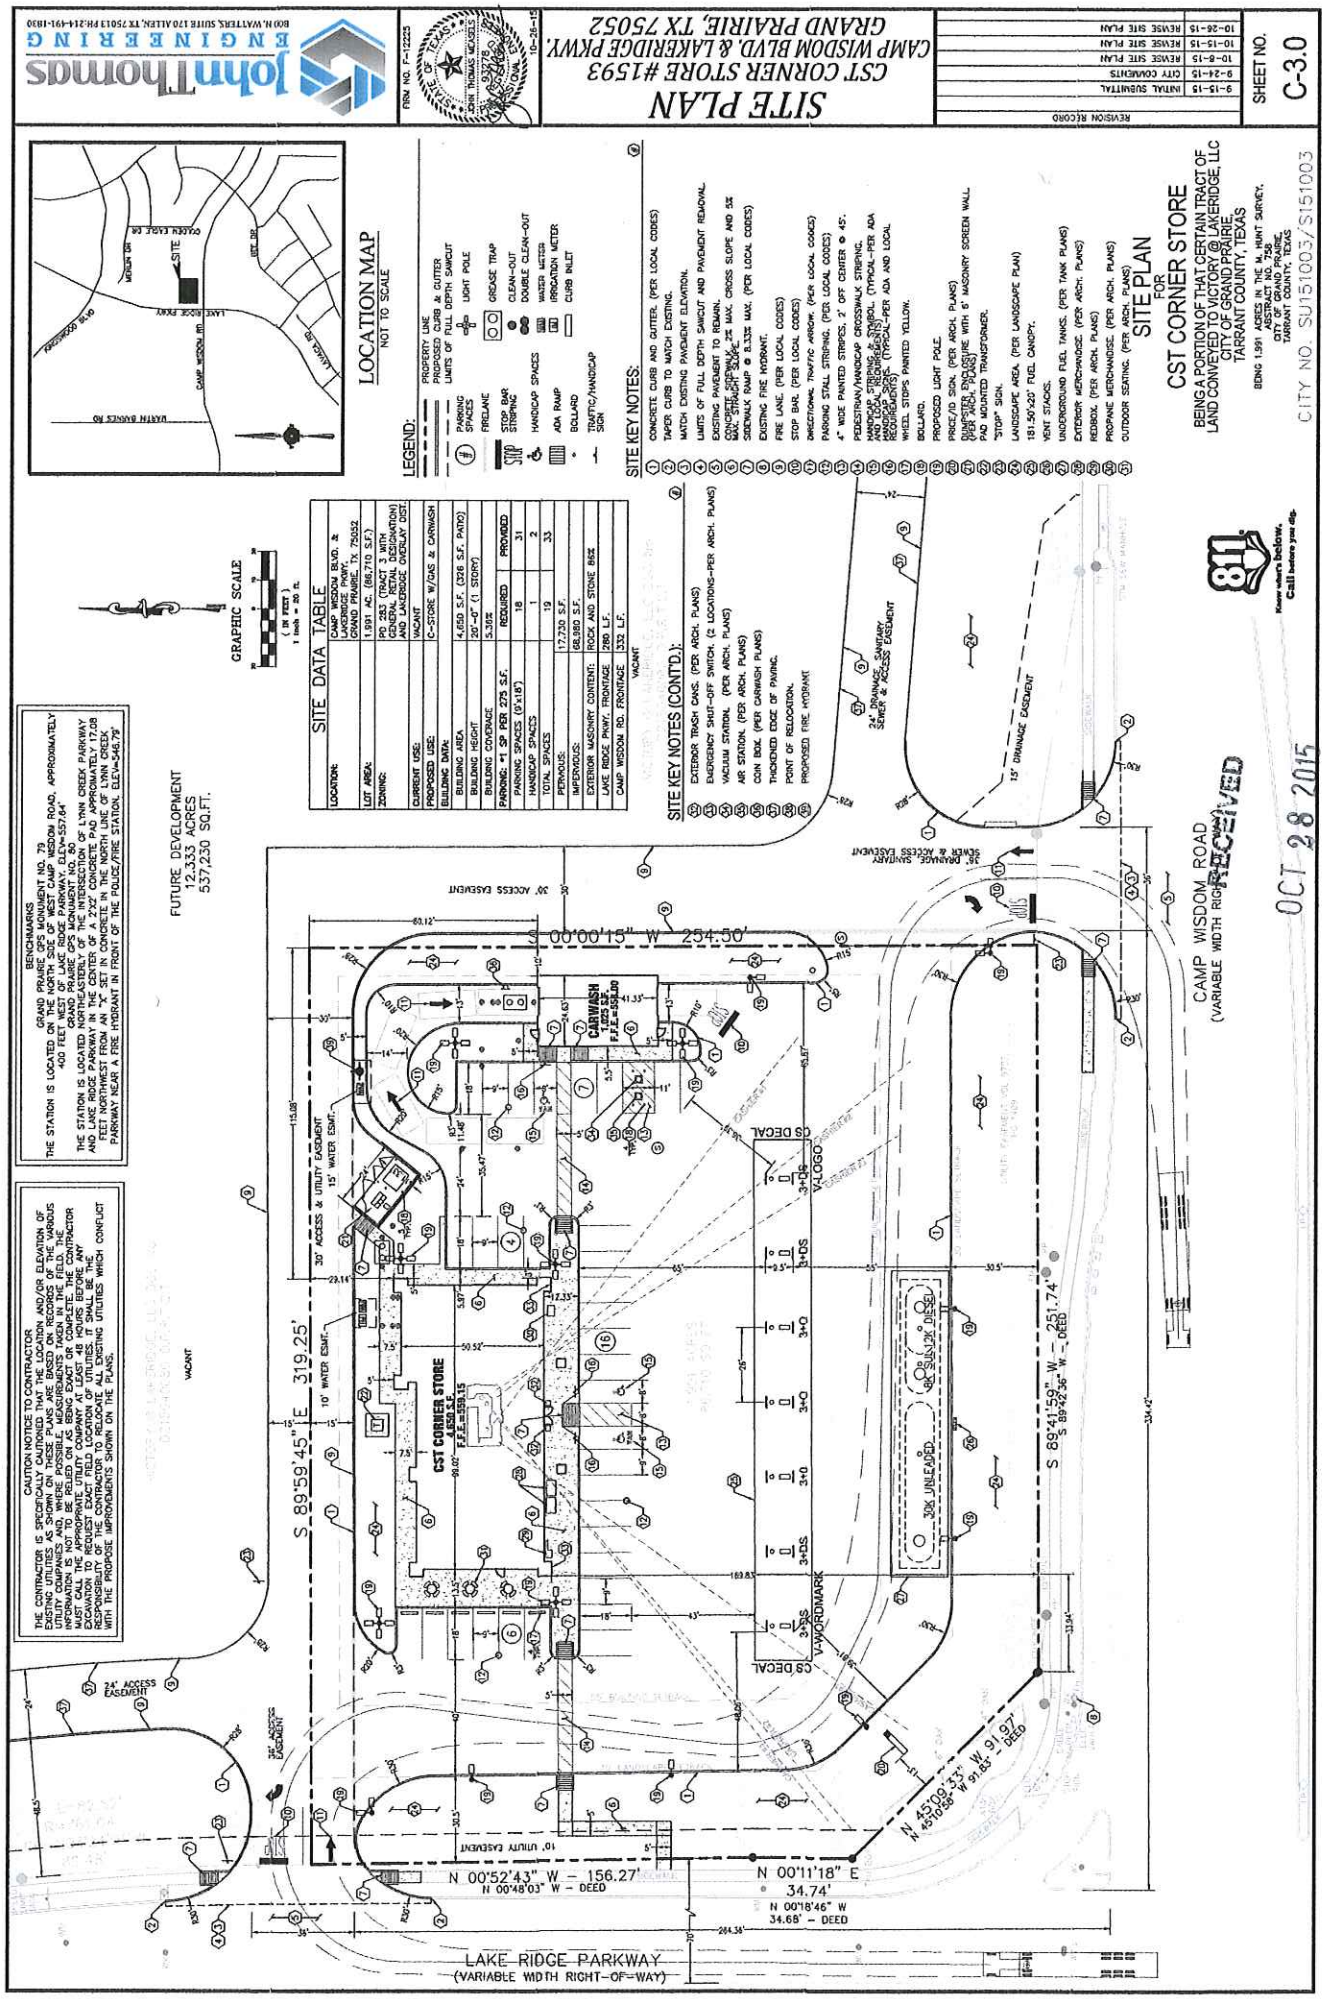Exhibit A - Site Plan