Exhibit B - Landscape Plan

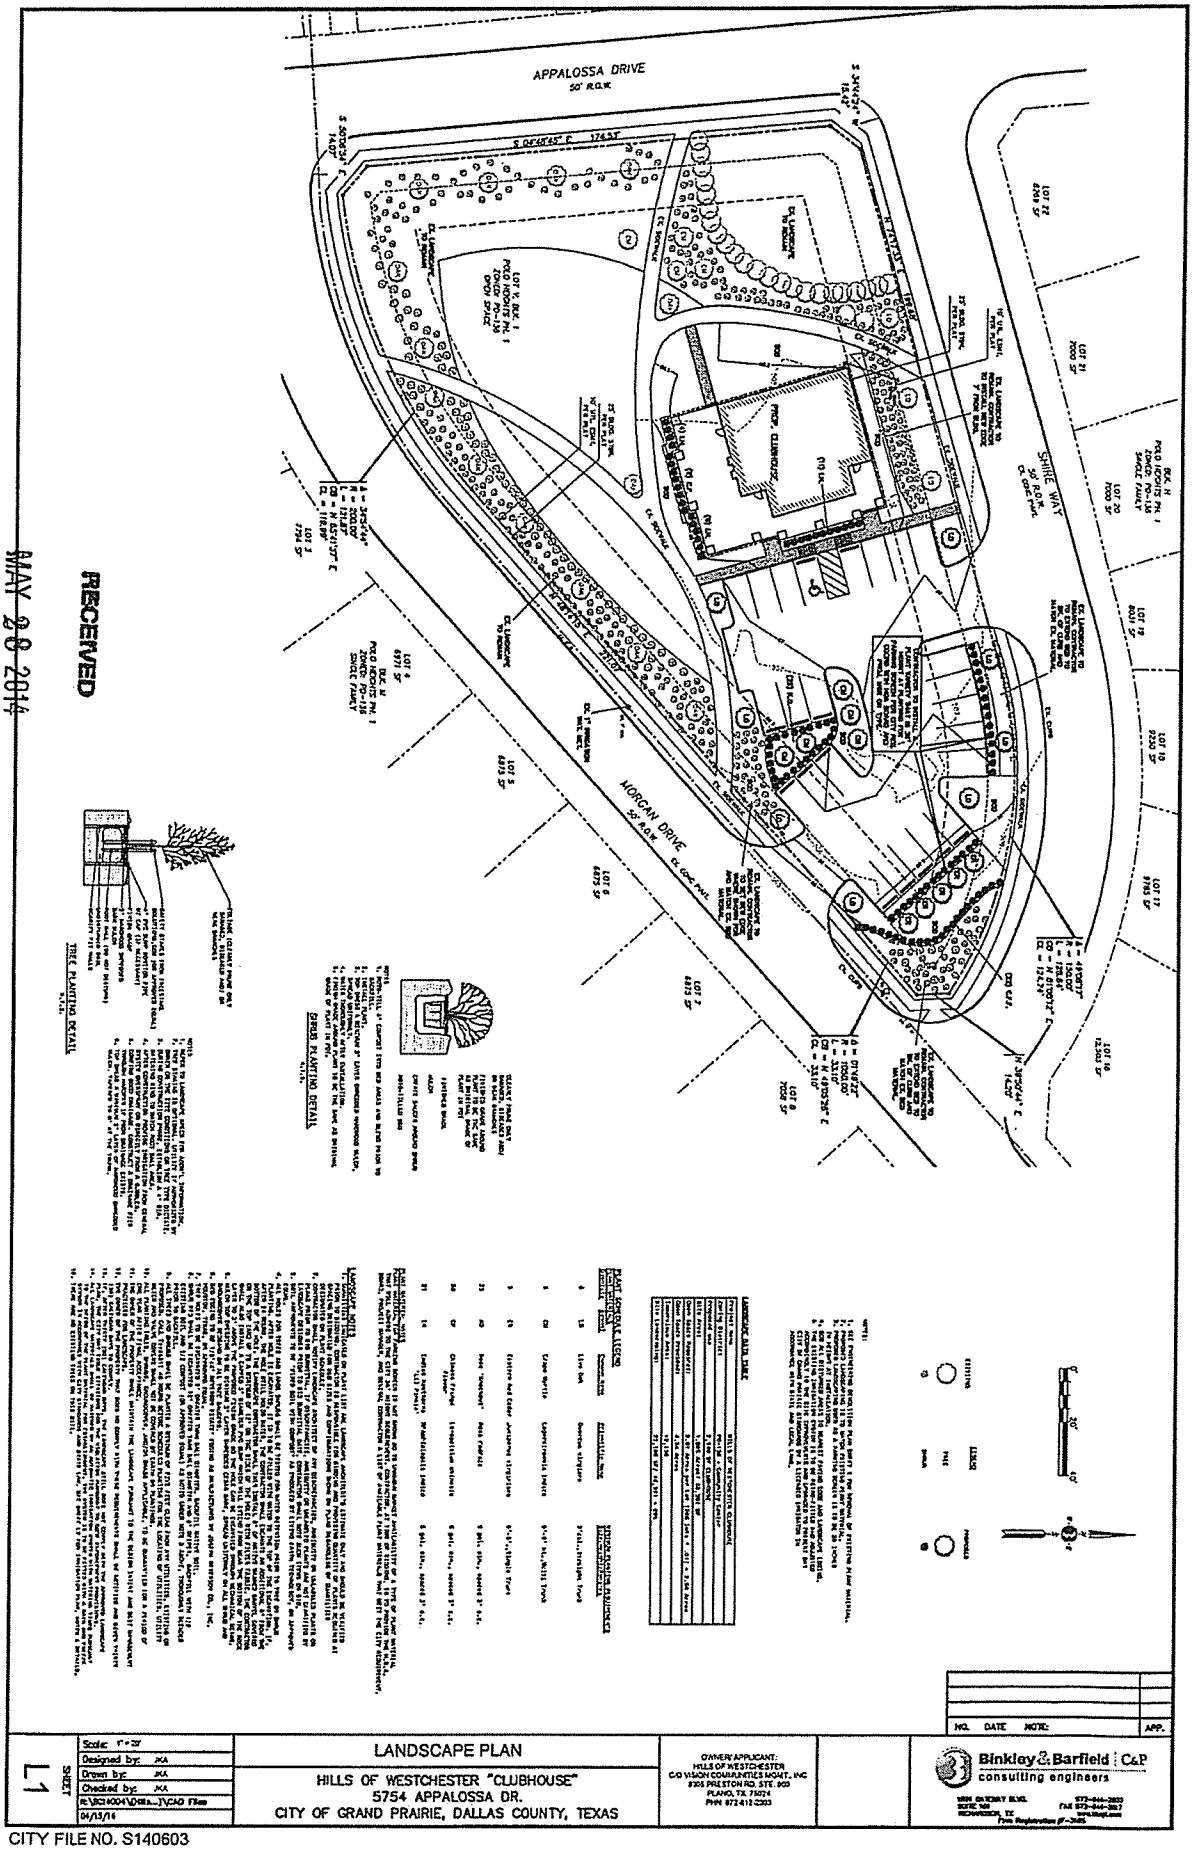

CITY FILE NO. S140603