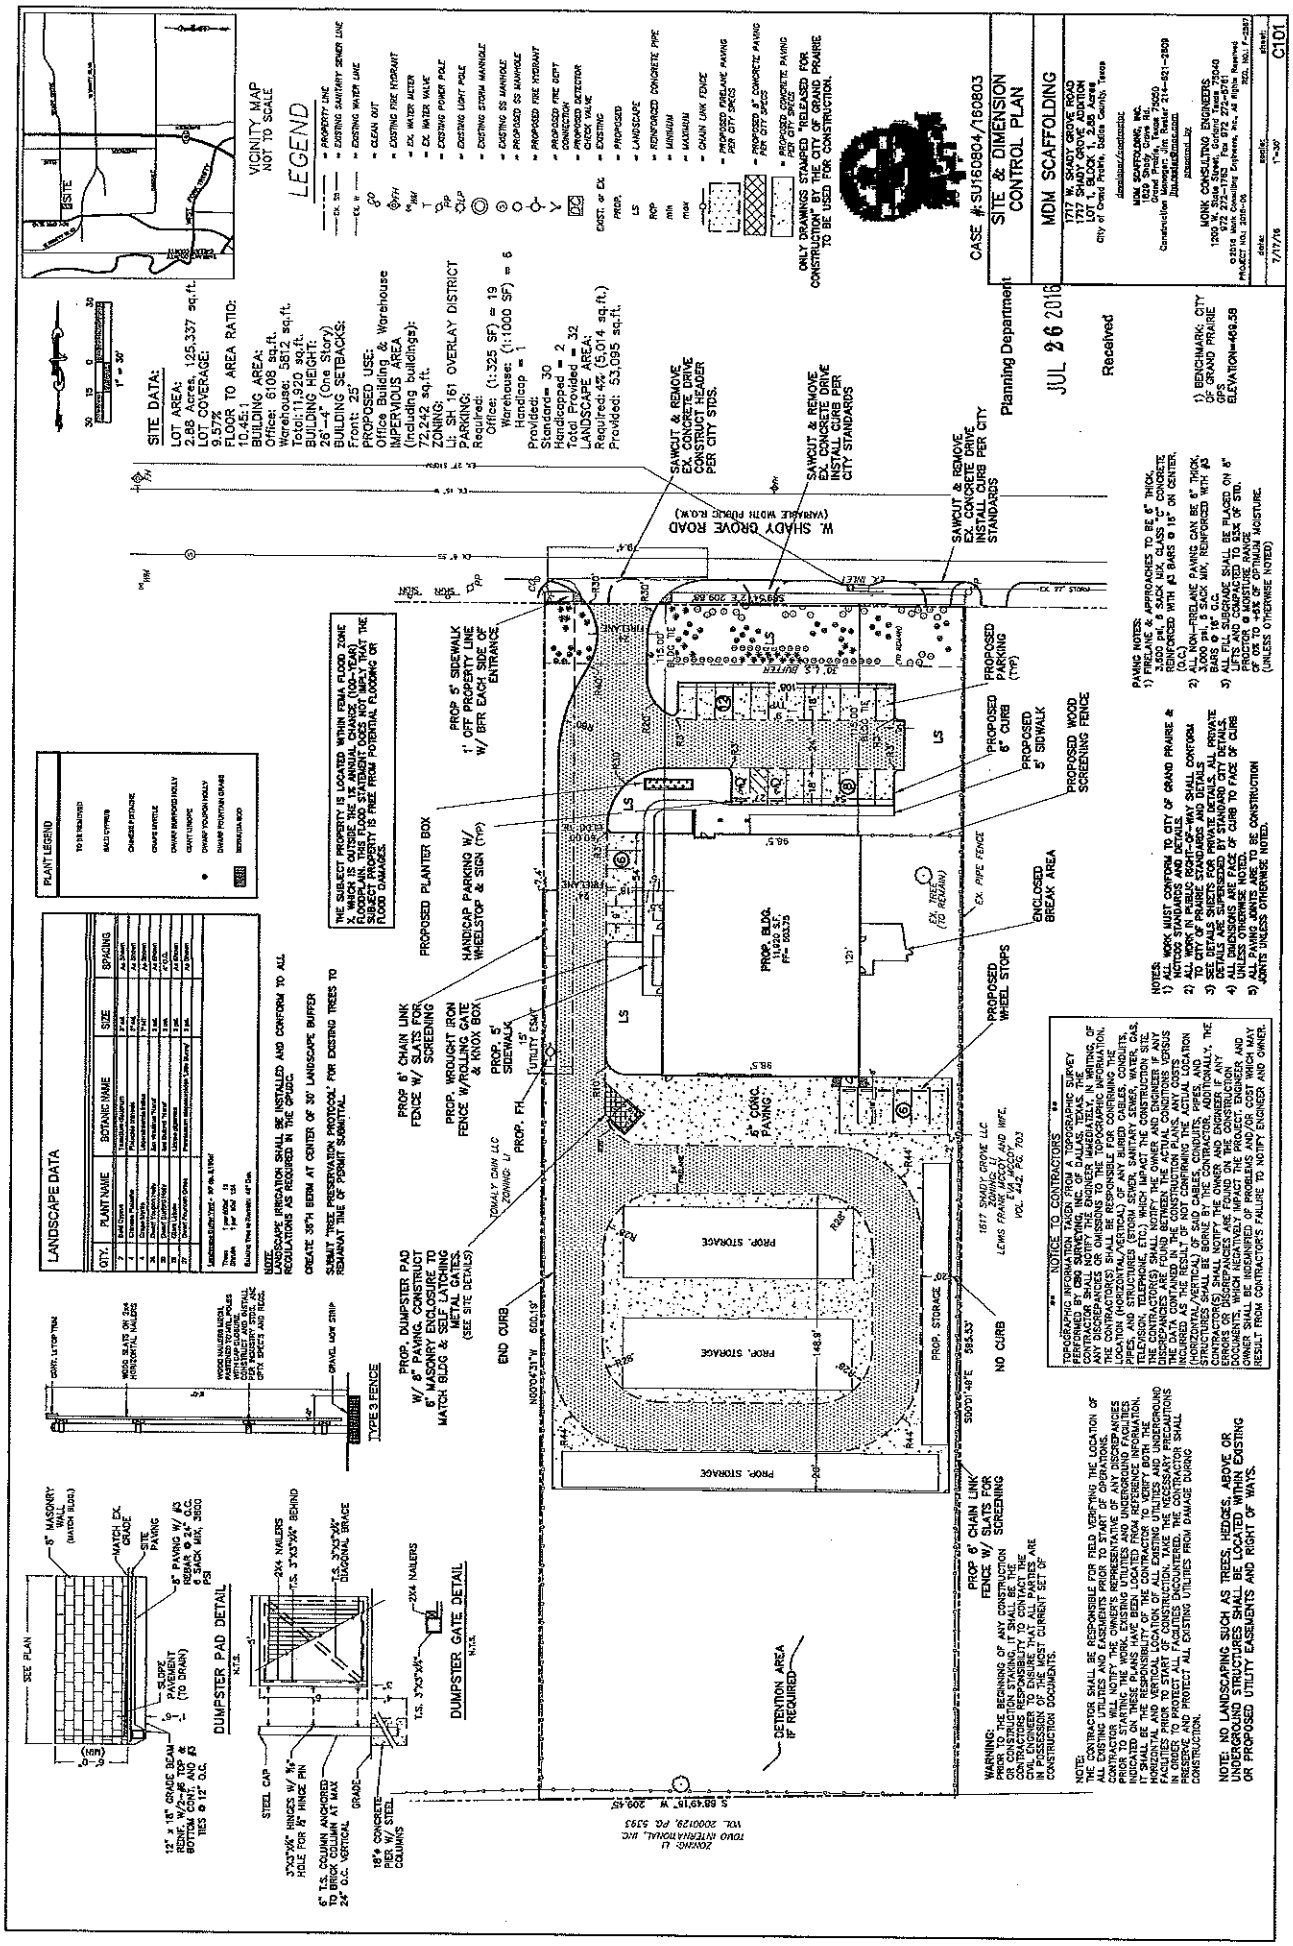Exhibit C - Site Plan/Landscape Plan