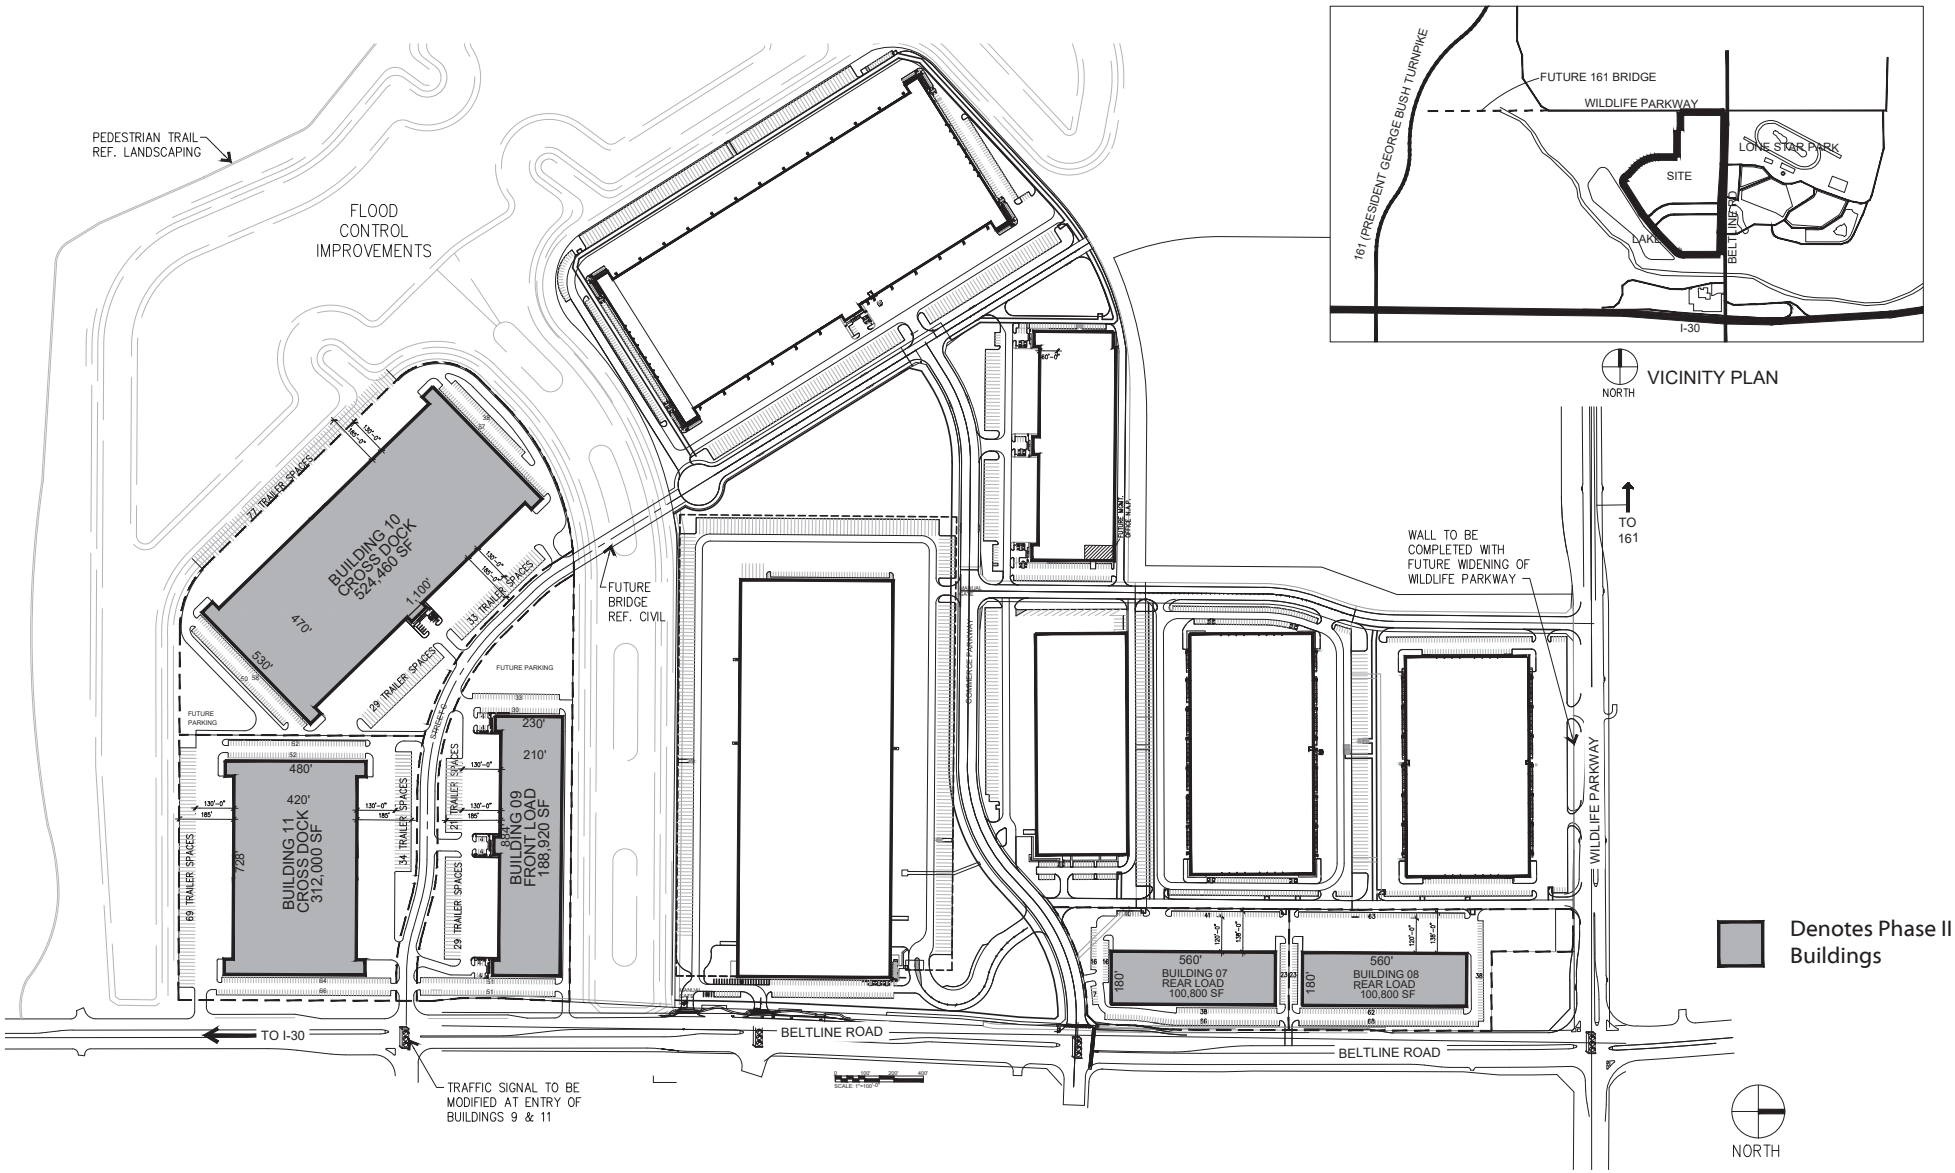

CROW HOLDINGS
INDUSTRIAL

HALFF
4000 FOSSIL CREEK BLVD
FORT WORTH, TEXAS 76137-2797
TEL (817) 847-1422
FAX (817) 232-6784
REGISTRATION NO.: 312

Wildlife Commerce Park

Grand Prairie, TX

Master Plan - Phase II

Date: 03.26.18

Scale: 1"=200'-0"

O'BRIEN
ARCHITECTS