Exhibit B

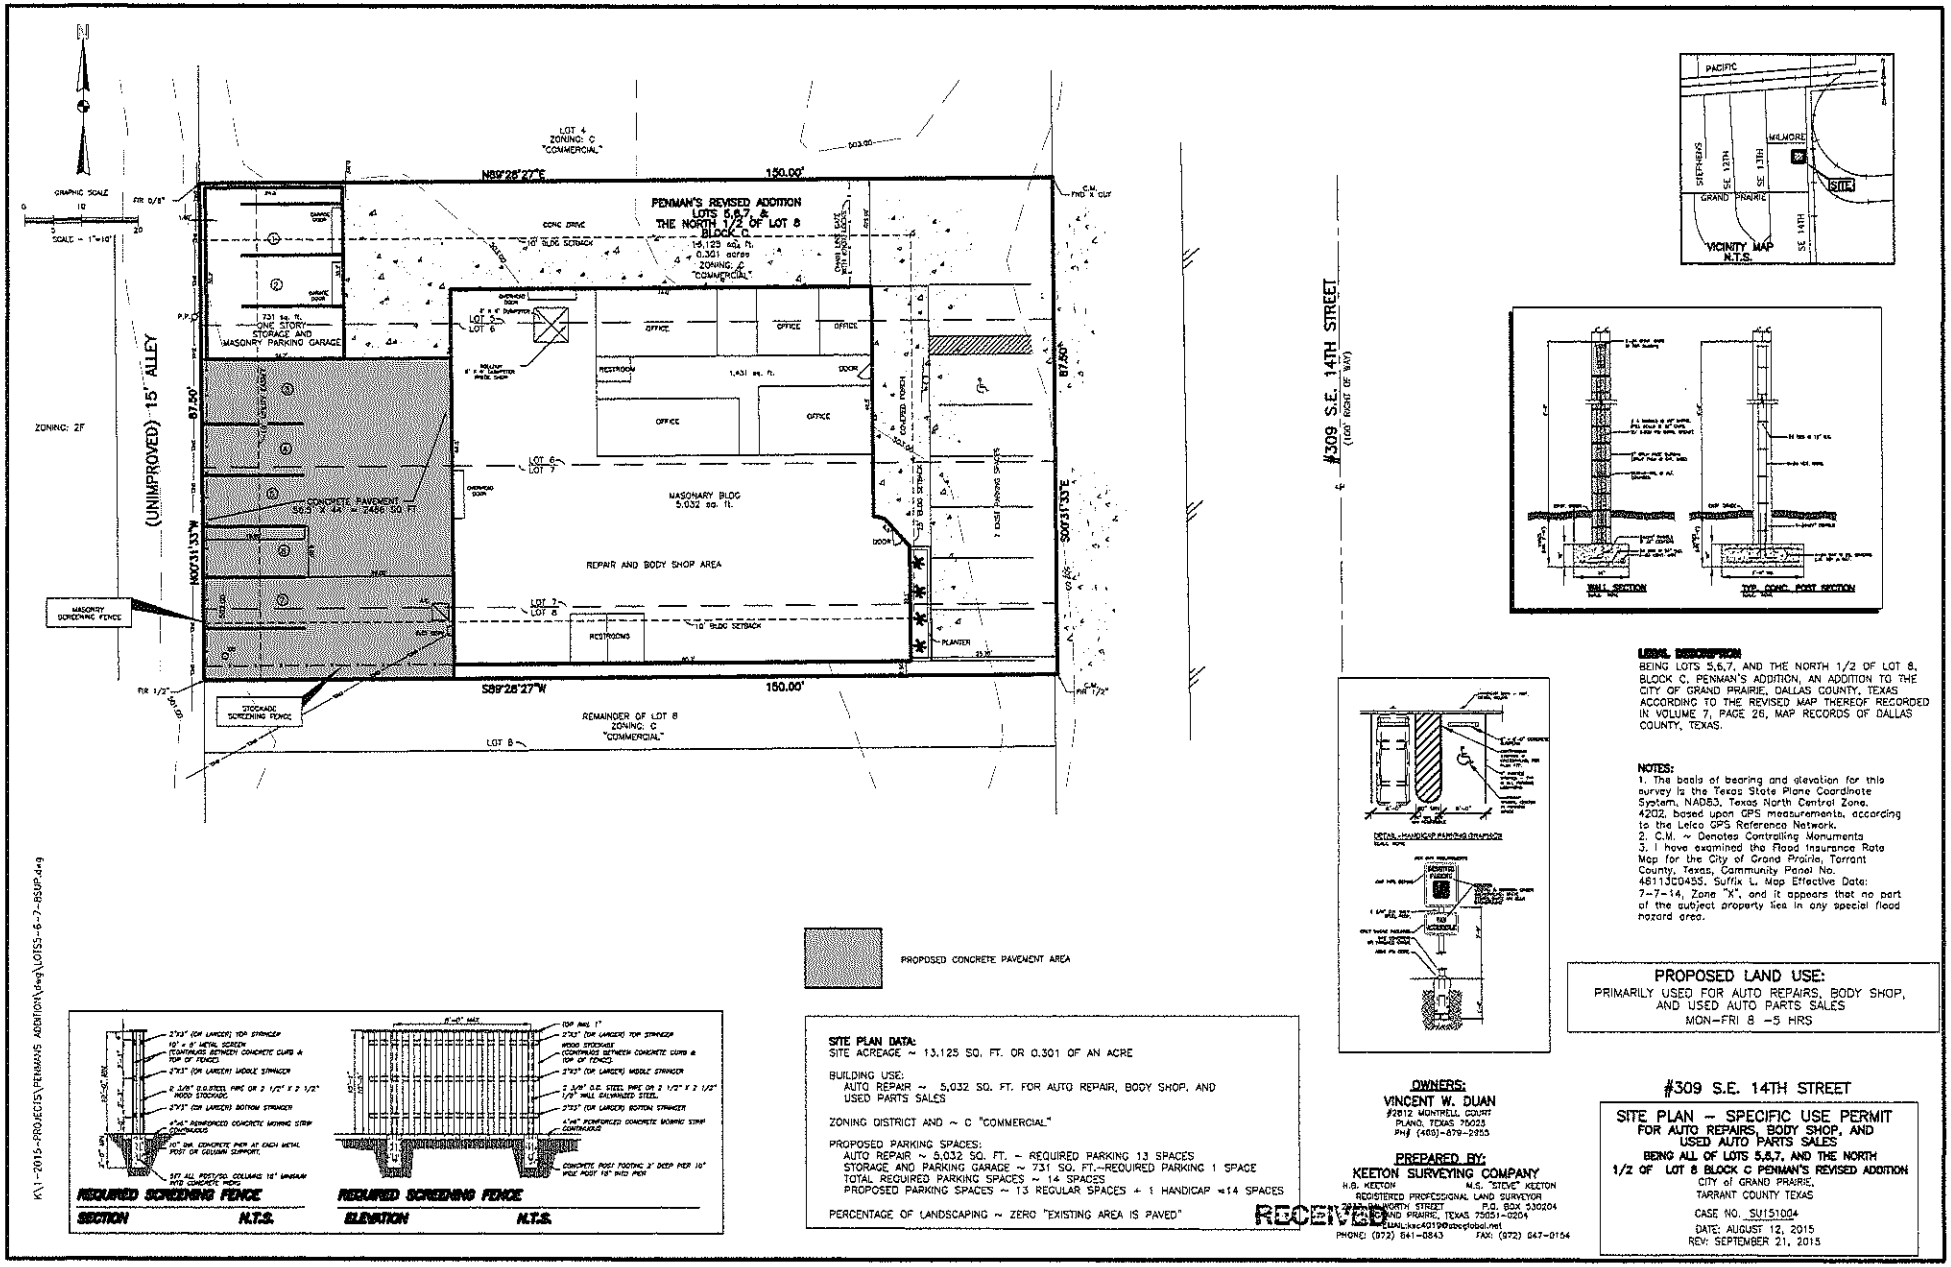


RECEIVED

SEP 29 2015

PLANNING DEPARTMENT

Exhibit "A"